



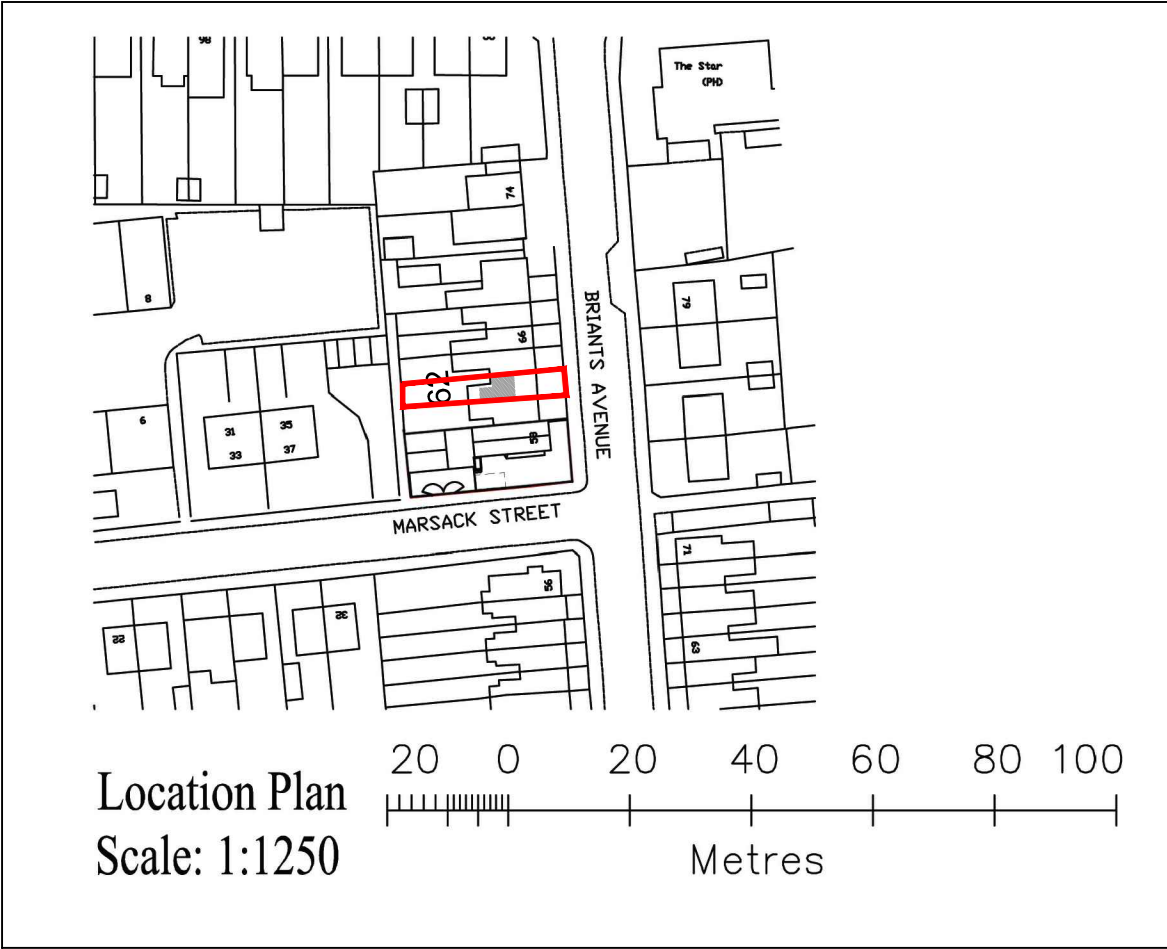


Hatched area  
denotes loft  
extension.

**BLOCK PLAN**

SCALE 1 : 500

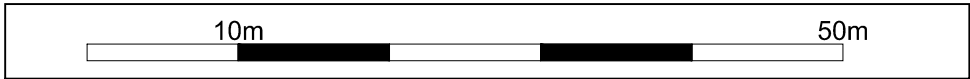


Location Plan  
Scale: 1:1250

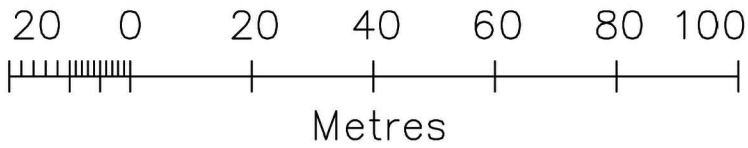

**LOCATION PLAN**

SCALE 1 : 1250

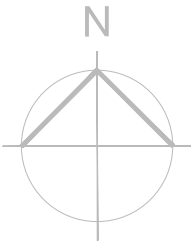

**NOTES**

© SK Design consultants - THIS DRAWING AND DESIGN REMAINS THE COPYRIGHT AND INTELLECTUAL PROPERTY OF SK CONSULTANTS AND SHALL NOT BE COPIED IN ANY FORMAT WITHOUT APPROVAL.

THIS DRAWING IS TO BE READ IN CONJUNCTION WITH ALL OTHER DRAWINGS AND DOCUMENTS PROVIDED. THE CONTRACTOR MUST CHECK ALL DIMENSIONS ON SITE BEFORE PLACING ORDERS FOR MATERIALS OR SHOP FABRICATIONS OR COMMENCING WORKS ON SITE. ANY DISCREPANCIES SHOULD BE NOTIFIED BEFORE PROCEEDING.

SK Design Consultants  
22 Netley close  
Caversham  
Reading RG4 6SR  
Tel : 07821111602

Client:  
Mr PETER GRAHAM

Project:  
PROPOSED REAR LOFT EXTENSIONS

Location:  
62 BRIANTS AVENUE, READING RG4 5BA

Drawing Title:  
LOCATION & BLOCK PLAN

Date:  
NOV 2017

Sheet Size:  
A3

Drawn:  
SK

Drawing No:

**P1016-01**

Revision:

.