

Planting Schedules

Reading Tree Strategy - Avenue Trees							
Code	Name	Common Name	Form	Girth	Height	Root Condition	QTY
T1	Carpinus betulus	Hornbeam	Standard (extra-heavy)	16-18cm	min 450cm	C	3
T2	Platanus x hispanica	London plane	Standard (extra-heavy)	16-18cm	min 450cm	C	3

Ornamental Car Park Trees							
Code	Name	Common Name	Form	Girth	Height	Root Condition	QTY
T4	Liquidambar styraciflua 'Worplesdon'	Sweet gum 'Worplesdon'	Standard (extra-heavy)	14-16cm	425-600cm	C	1
T5	Pyrus calleryana 'Chanticleer'	Callery pear var.	Standard (extra-heavy)	16-18cm	min 450cm	C	2
T6	Sorbus intermedia	Swedish whitebeam	Standard (extra-heavy)	14-16cm	425-600cm	B	3

Peripheral Trees							
Code	Name	Common Name	Form	Girth	Height	Root Condition	QTY
T8	Acer platanoides 'Crimson King'	Crimson king maple	Heavy Standard	12-14cm	350-425cm	B	1

Root condition
B = Rootballed
C = Containerised


Single Species Ornamental Hedge					Notes:Transplant. Plant in two staggered rows at 400c's. Allow to grow by 100mm annually. Trim in July.	
Code	Name	Common Name	Height	Centres (m)	QTY	
O-Ca-be	Carpinus betulus	Hornbeam	100-125cm	0.400	449	

Ornamental Ground Cover						
Code	Name	Common Name	Height	Container	Centres (m)	QTY
He-gl	Hedera helix 'Glacier'	Ivy	40-60cm	2L	0.300	532
He-hi	Hedera helix 'Hibernica'	Ivy	30-40cm	0.5L	0.350	200
Hy-ca	Hypericum calycinum	Rose of sharon	5-10cm	0.5L	0.300	897

Ornamental Small - Medium Shrubs						Note : to be managed to 750-900m m
Code	Name	Common Name	Height	Container	Centres (m)	QTY
Co-wb	Cornus sanguinea 'Winter Beauty'	Winter beauty dogwood	50cm	2L	0.700	32
Co-fl	Cornus stolonifera 'Flaviramea'	Dogwood	40-60cm	2L	0.700	41
He-re	Hebe albicans 'Red Edge'	Red edge hebe	20-30cm	2L	0.450	205
Hy-qu	Hydrangea quercifolia	Oak leaved hydrangea	30-40cm	3L	0.600	57
Ph-ly	Phlomis lycia	Jerusalem sage	30-40cm	2L	0.600	41
Ri-sa	Ribes sanguineum 'Pulborough Scarlet'	Flowering Currant	40-60cm	2L	0.700	45
Ro-al	Rosa rugosa 'Alba'	Rose var.	30-40cm	2L	0.600	36

Ornamental Large Shrubs						Note: to be managed to 900m+
Code	Name	Common Name	Height	Container	Centres (m)	QTY
Ma-ch	Mahonia x media 'Charity'	Oregon grape 'Charity'	30-40cm	3L	0.600	32
Sa-sg	Sambucus racemosa 'Sutherland Gold'	European red elder 'Sutherland Gold'	40-60cm	3L	0.800	8

DETAIL 4: Trees in soft landscaping

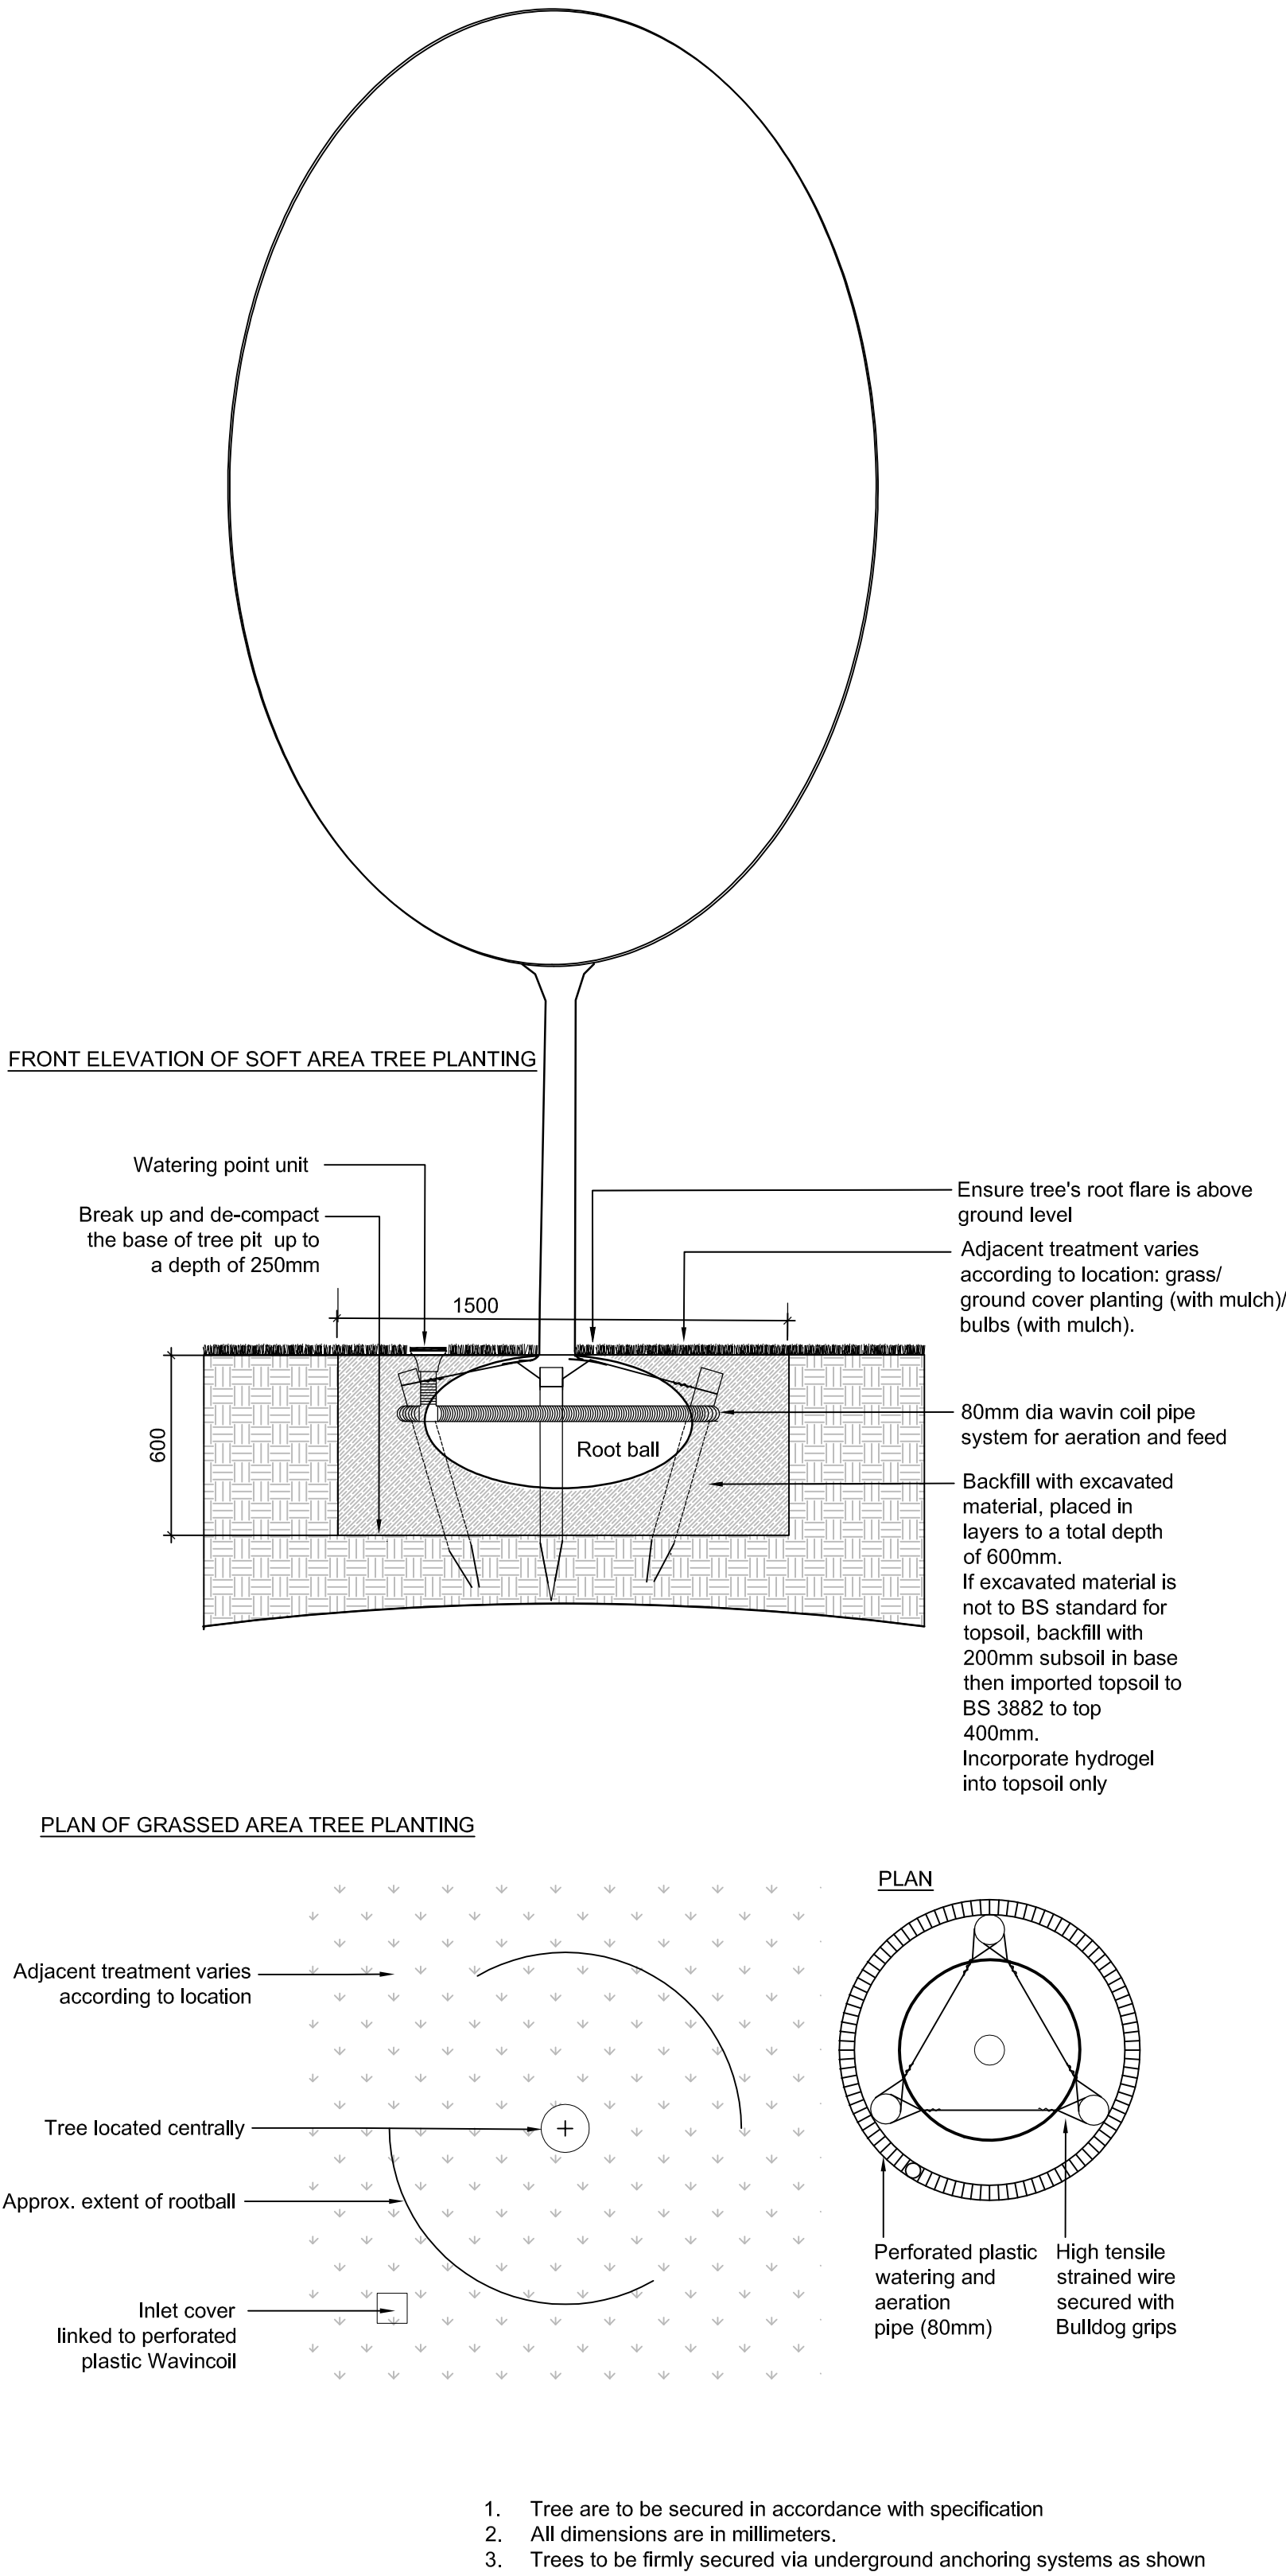

TREEPIT DETAIL
SCALE 1: 20

W&P

6 Devonshire Square, London, EC2M 4YE
Tel : +44 (0) 20 7337 1700

Client :

KIER

Project :

Worton Grange

Imperial Way, Reading

Drawing Title :

Planting Schedule & Construction Detail_Car Showroom 1

ISSUE FOR PLANNING

Drawn By :

Checked :

Approved :

SCSLMJ

Date : 13.12.2017

Scale : N/A @: A1

Drawing No :

Rev. No :

66241015 - 004 - P1014

03