


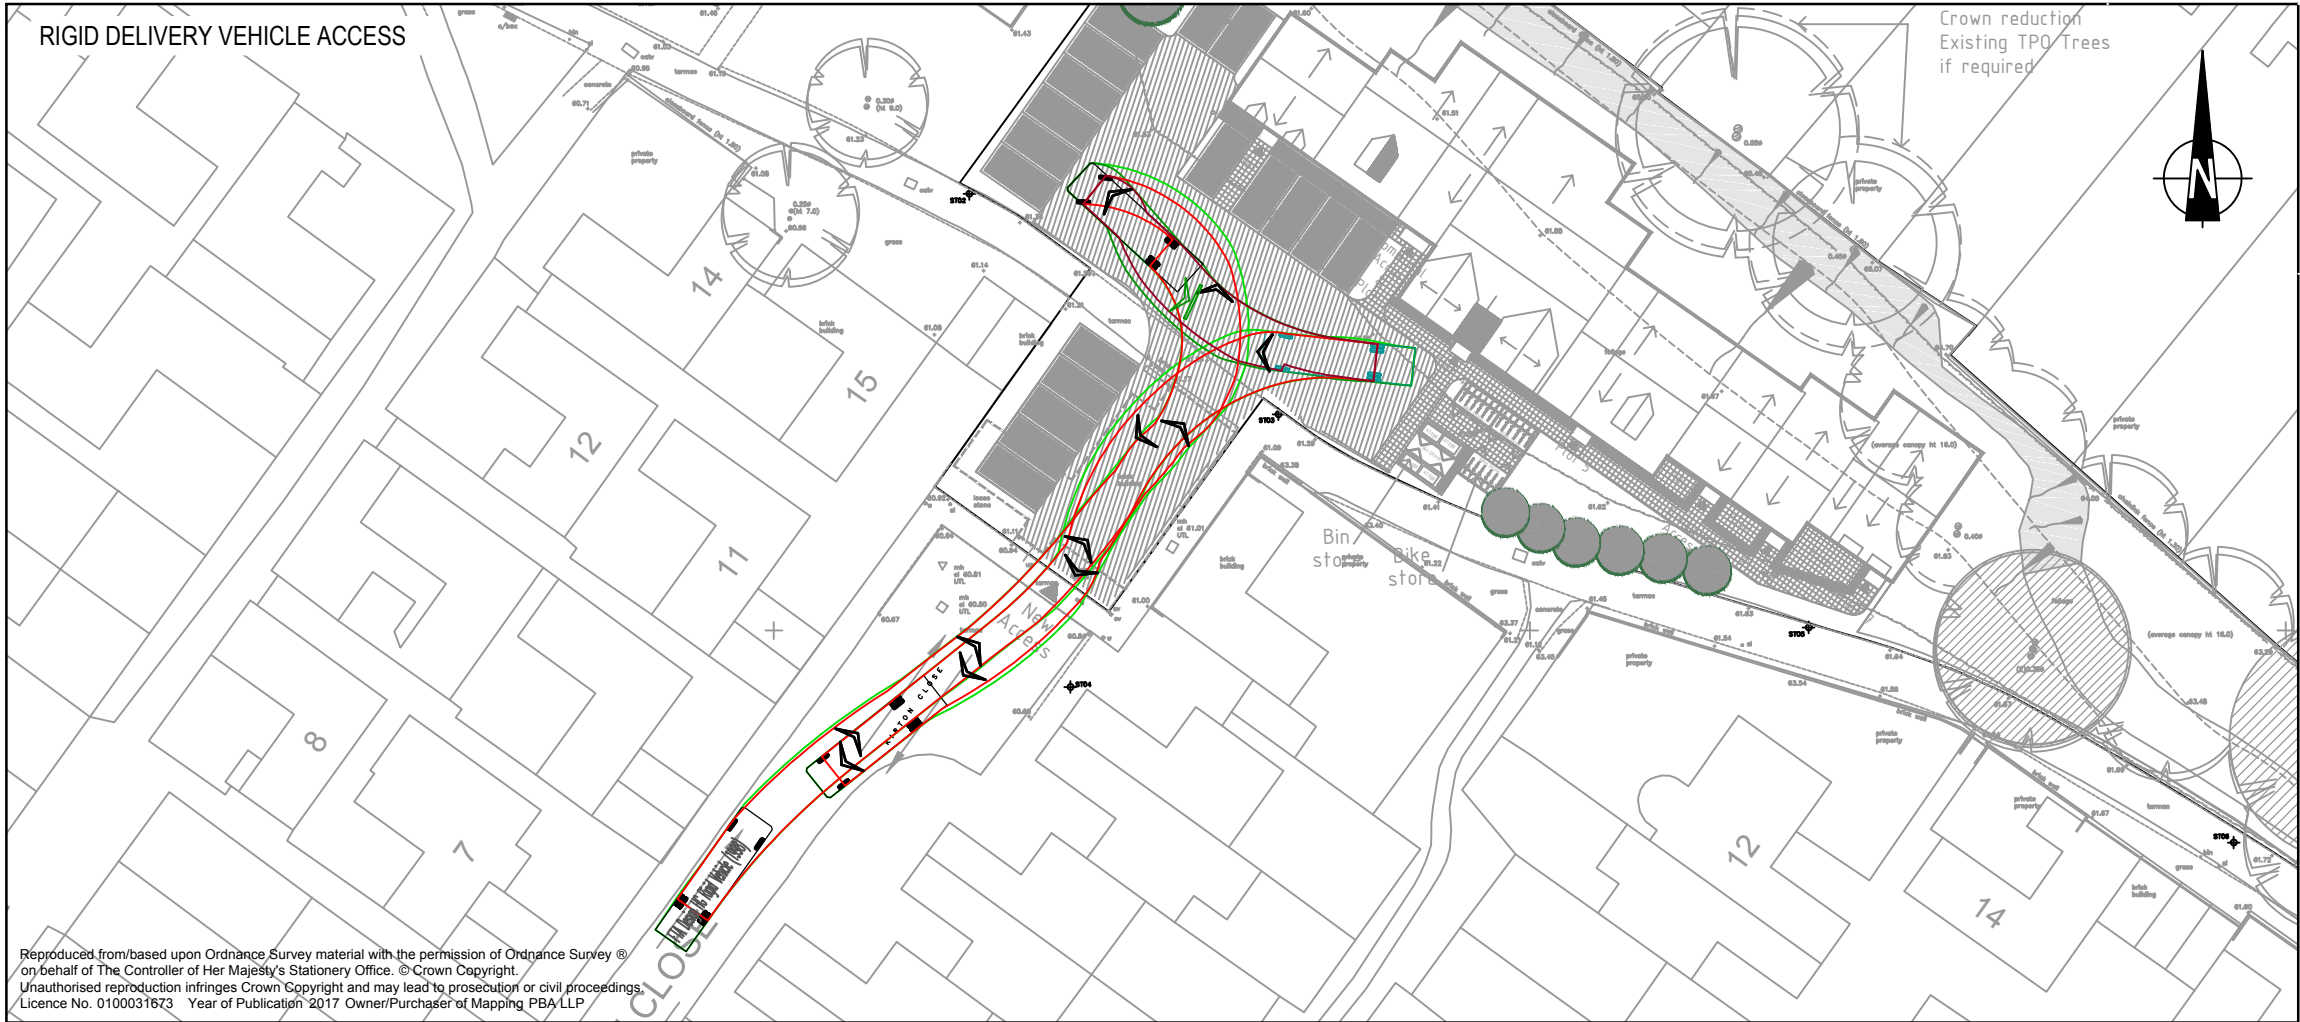


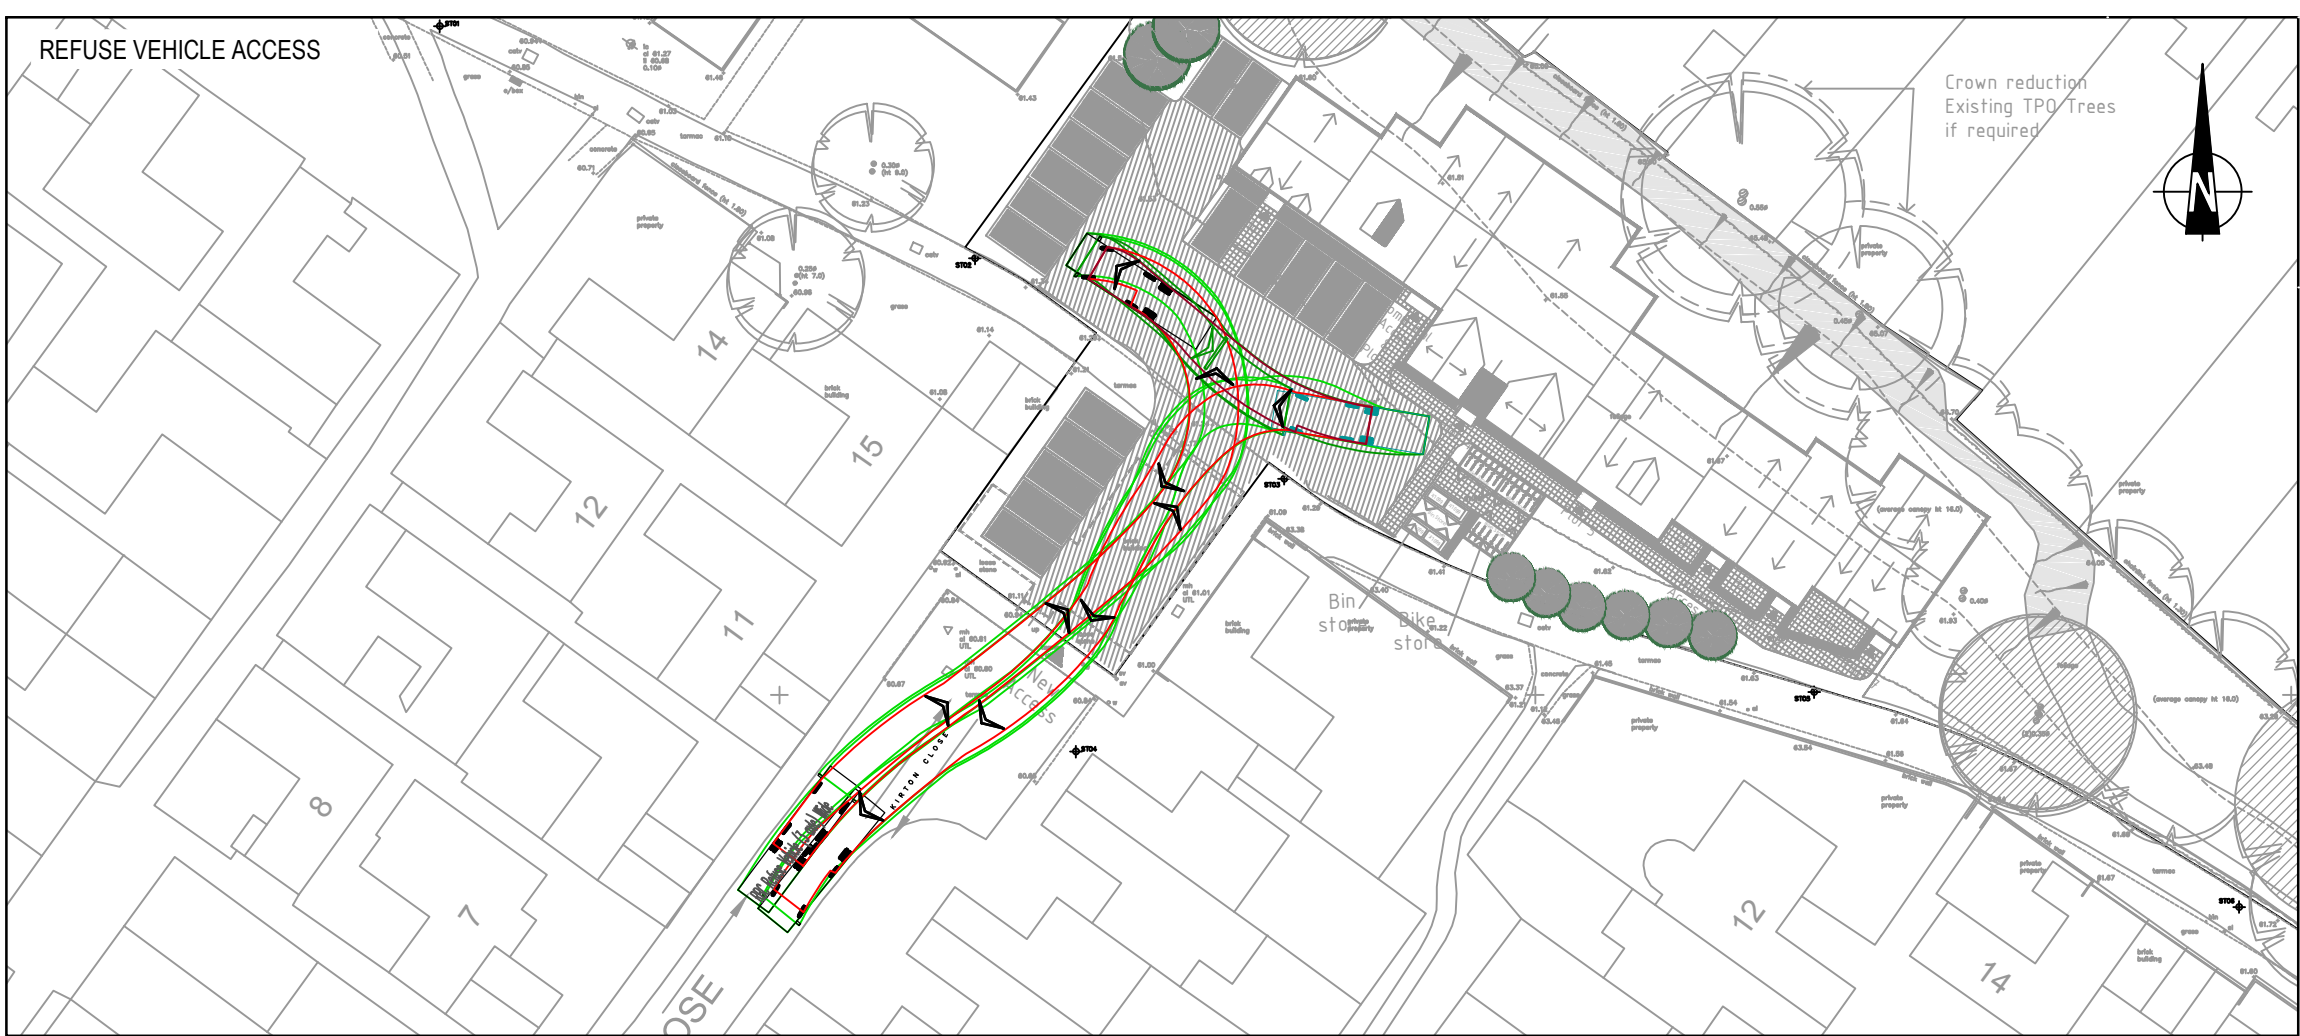

VEHICLE TRACKING PROFILES

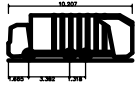

RBC Refuse Vehicle (3 axle) Wide  
Overall Length 10.000m  
Overall Width 2.400m  
Overall Body Height 2.700m  
Min Body Ground Clearance 0.400m  
Track Width 2.200m  
Lock-to-lock time 5.000m  
Curb to Curb turning Radius 8.600m

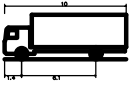

FTA Design HG Rigid Vehicle (1998)  
Overall Length 10.000m  
Overall Width 2.400m  
Overall Body Height 2.700m  
Min Body Ground Clearance 0.400m  
Track Width 2.200m  
Lock-to-lock time 5.000m  
Curb to Curb turning Radius 11.000m

|  |  |  |  |  |
|--|--|--|--|--|
|  |  |  |  |  |
|  |  |  |  |  |
|  |  |  |  |  |

| Mark | Revision | Date | Drawn | Chkd | Appd |
|------|----------|------|-------|------|------|
|------|----------|------|-------|------|------|

SCALING NOTE: Do not scale from this drawing. If in doubt, ask.  
UTILITIES NOTE: The position of any existing public or private sewers, utility services, plant or apparatus shown on this drawing is believed to be correct, but no warranty to this is expressed or implied. Other such plant or apparatus may also be present but not shown. The Contractor is therefore advised to undertake their own investigation where the presence of any existing sewers, services, plant or apparatus may affect their operations.

|                      |                 |
|----------------------|-----------------|
| Drawing Issue Status | FOR INFORMATION |
|----------------------|-----------------|

LAND ADJACENT TO TUDOR COURT,  
TILEHURST, READING  
MASTERPLAN ACCESS REVIEW

|                                                    |               |                |
|----------------------------------------------------|---------------|----------------|
| Client<br>THAMES VALLEY<br>RETIREMENT<br>HOMES LTD |               |                |
| Date of 1st Issue<br>17/05/2017                    | Designed<br>- | Drawn<br>BH    |
| A3 Scale<br>1:500                                  | Checked<br>DT | Approved<br>DT |
| Drawing Number<br>40574/5501/005                   | Revision<br>- |                |

Offices throughout  
the UK and Europe  
[www.peterbrett.com](http://www.peterbrett.com)  
© Peter Brett Associates LLP  
READING  
Tel: 01189 500 761

Reproduced from/based upon Ordnance Survey material with the permission of Ordnance Survey ©  
on behalf of The Controller of Her Majesty's Stationary Office. © Crown Copyright.  
Unauthorised reproduction infringes Crown Copyright and may lead to prosecution or civil proceedings.  
Licence No. 0100031673 Year of Publication 2017 Owner/Purchaser of Mapping PBA LLP