


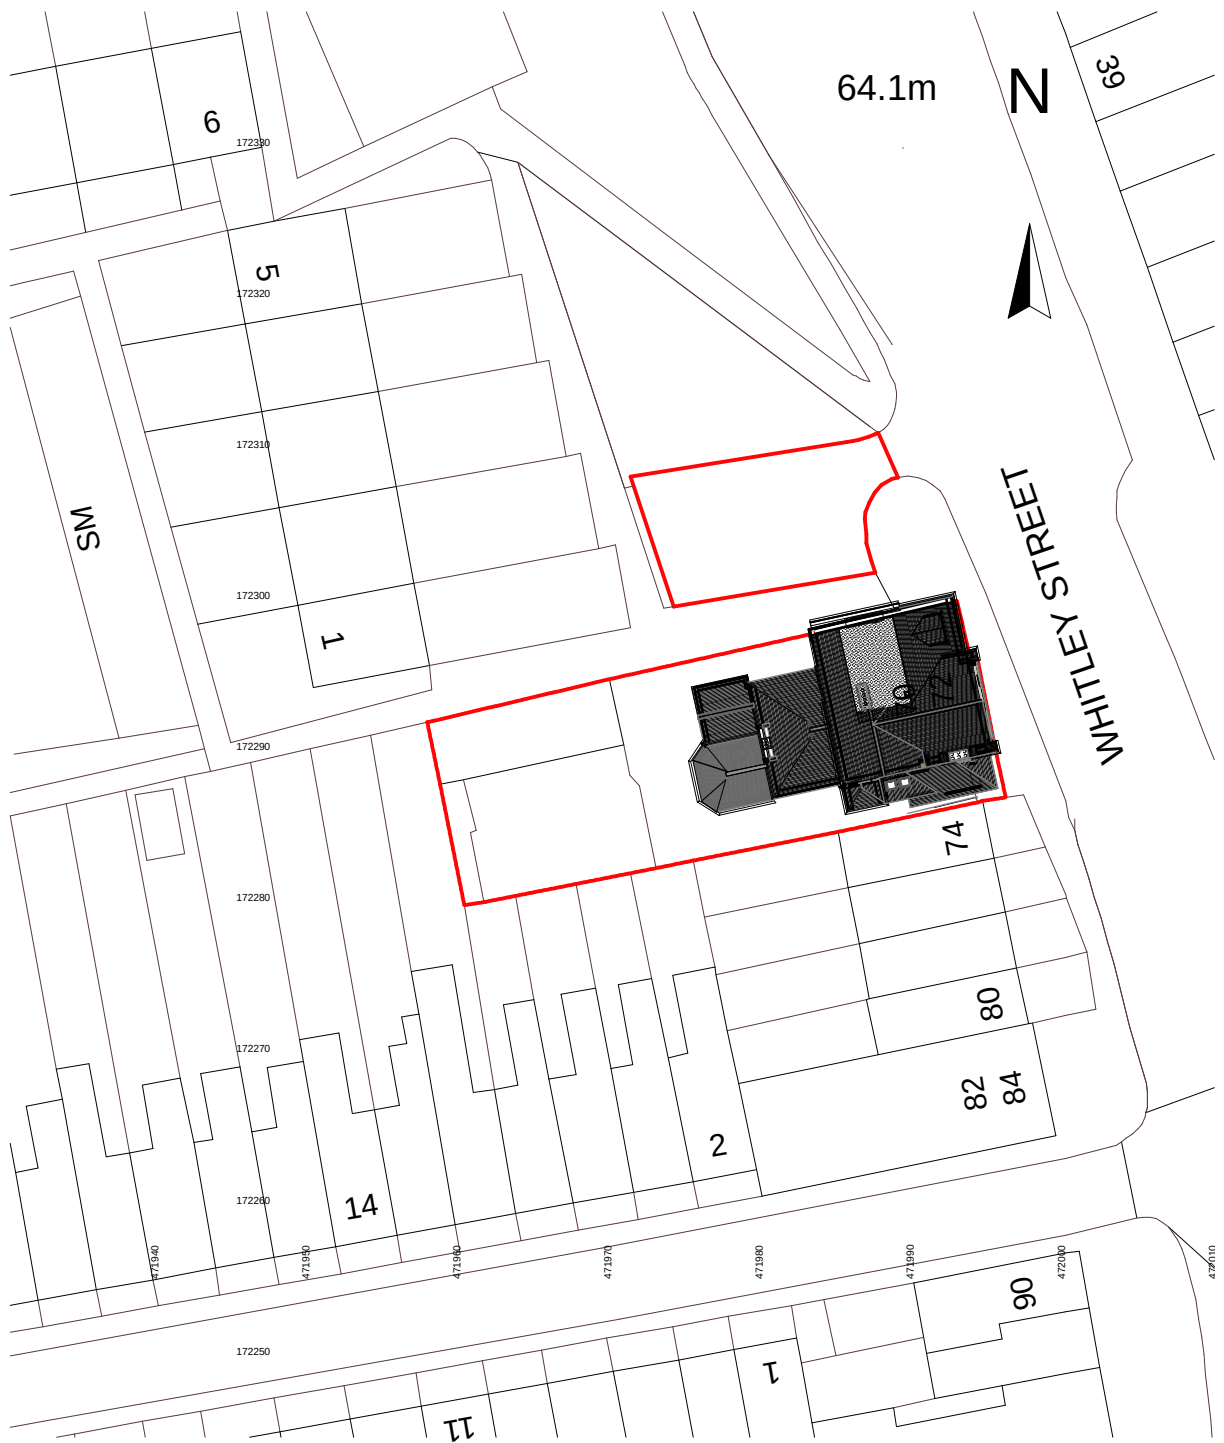

Proposed Block 1:500 70-72 Whitley Street Reading

1:500



				THE KEEN PARTNERSHIP		Client: Atlantis Holdings Ltd		Status: Planning	
						Job Title: 70-72 Whitley Street Reading RG2 0EG		Date Drawn: 17-01-2014	Drawn By: DM
				The Courtyard Edinburgh Road Reading RG30 2UA Tel: 0118 9510 855 Fax: 0118 9510 866 Email: chriskeen@keenpartnership.co.uk www.keenpartnership.co.uk		Drawing Title: Proposed Block Plan		Job No: 8458	Drg No: PL-05
Rev		Comment		By	Date				