Existing site water volumes

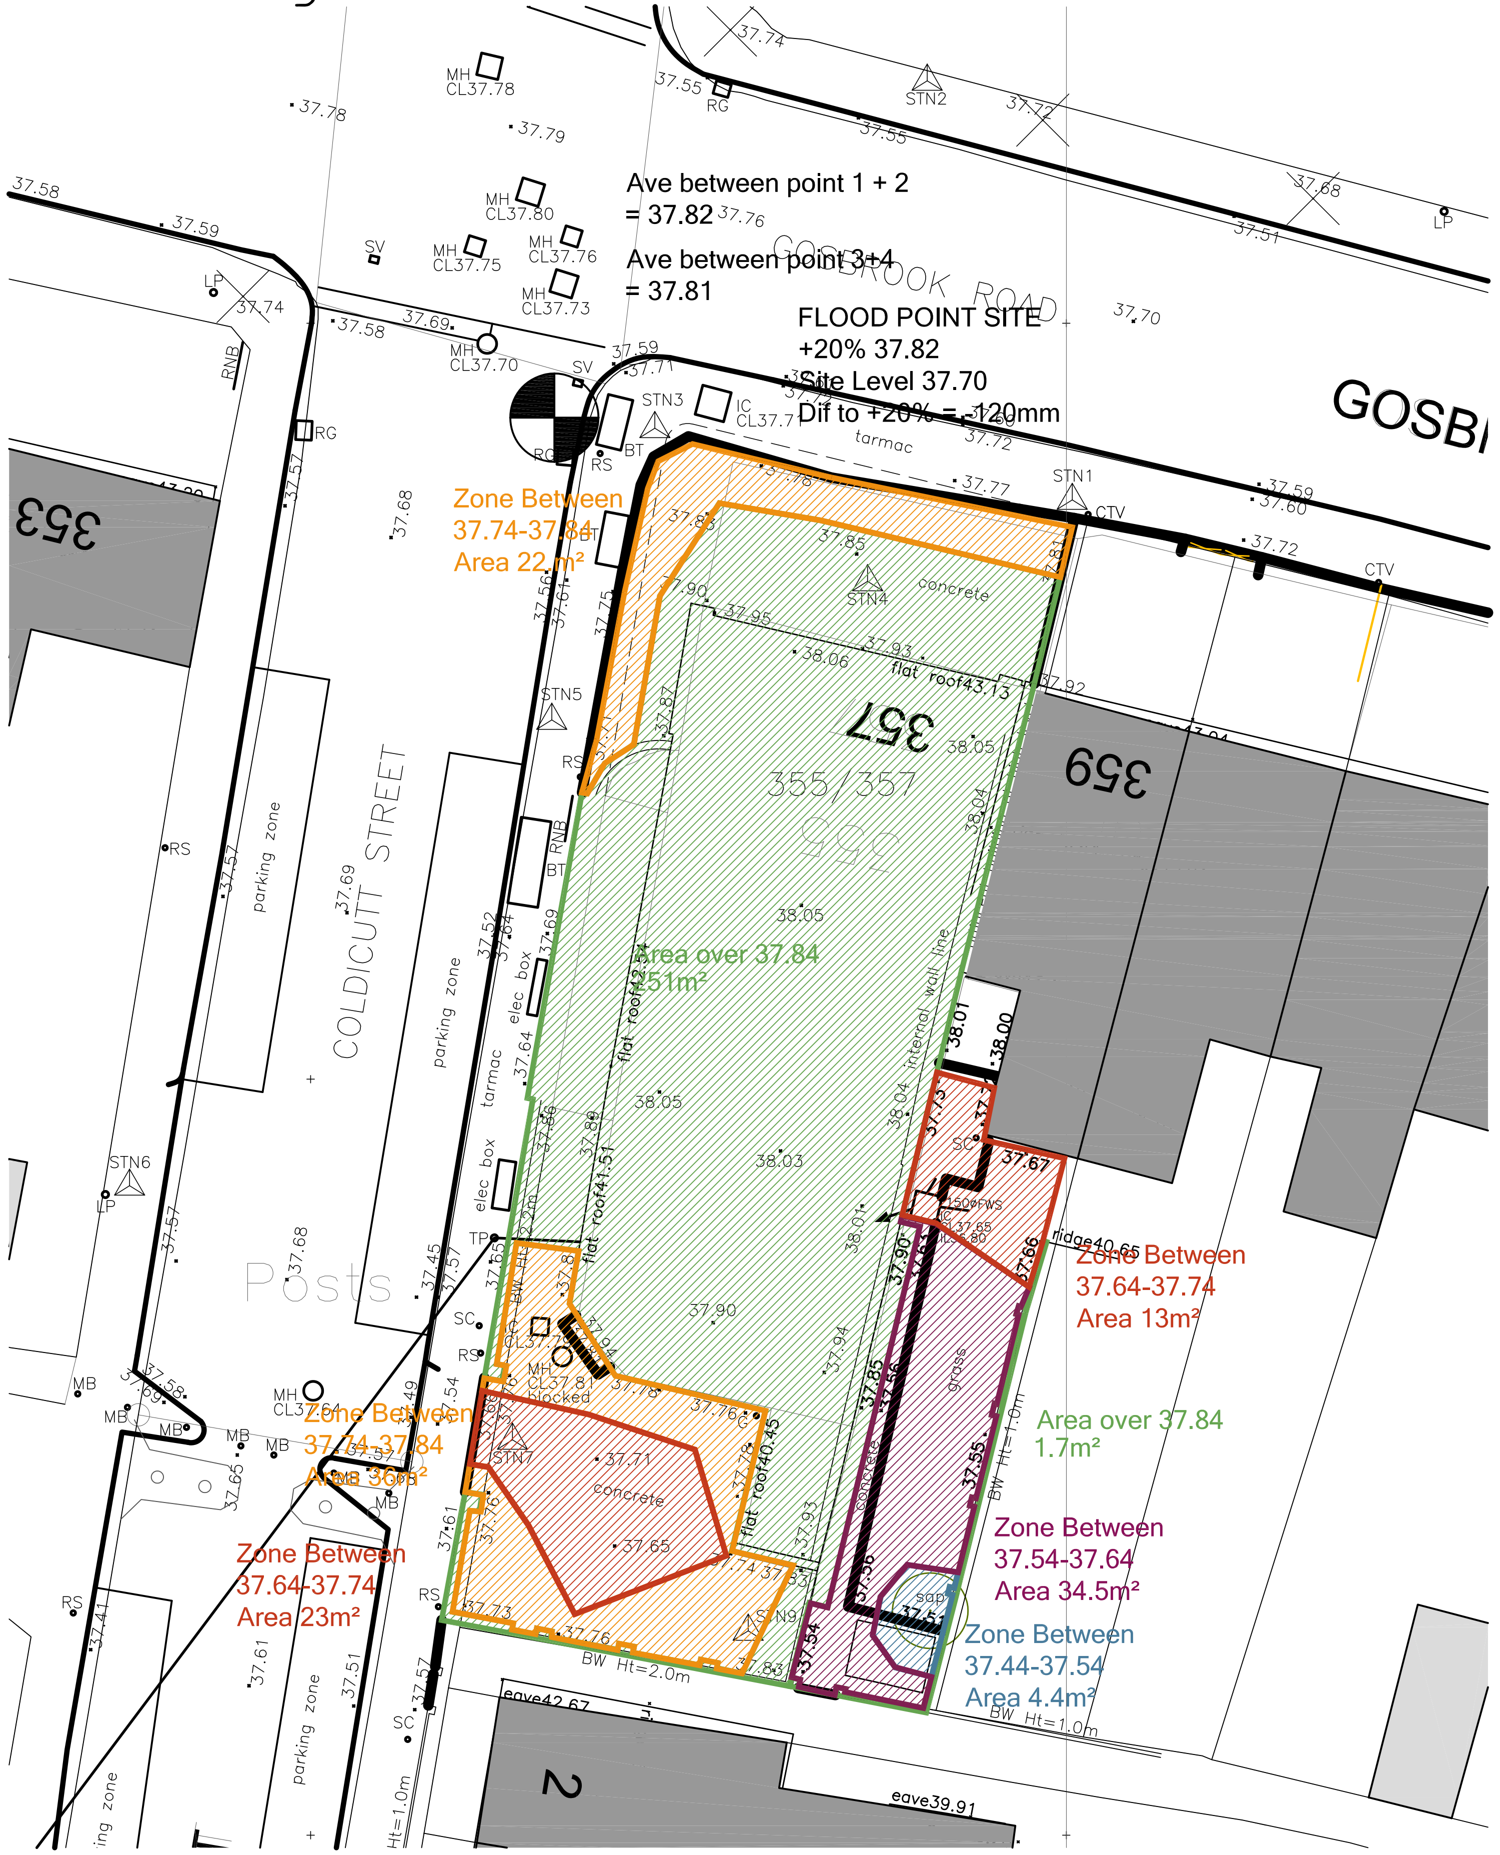

Proposed site water volumes

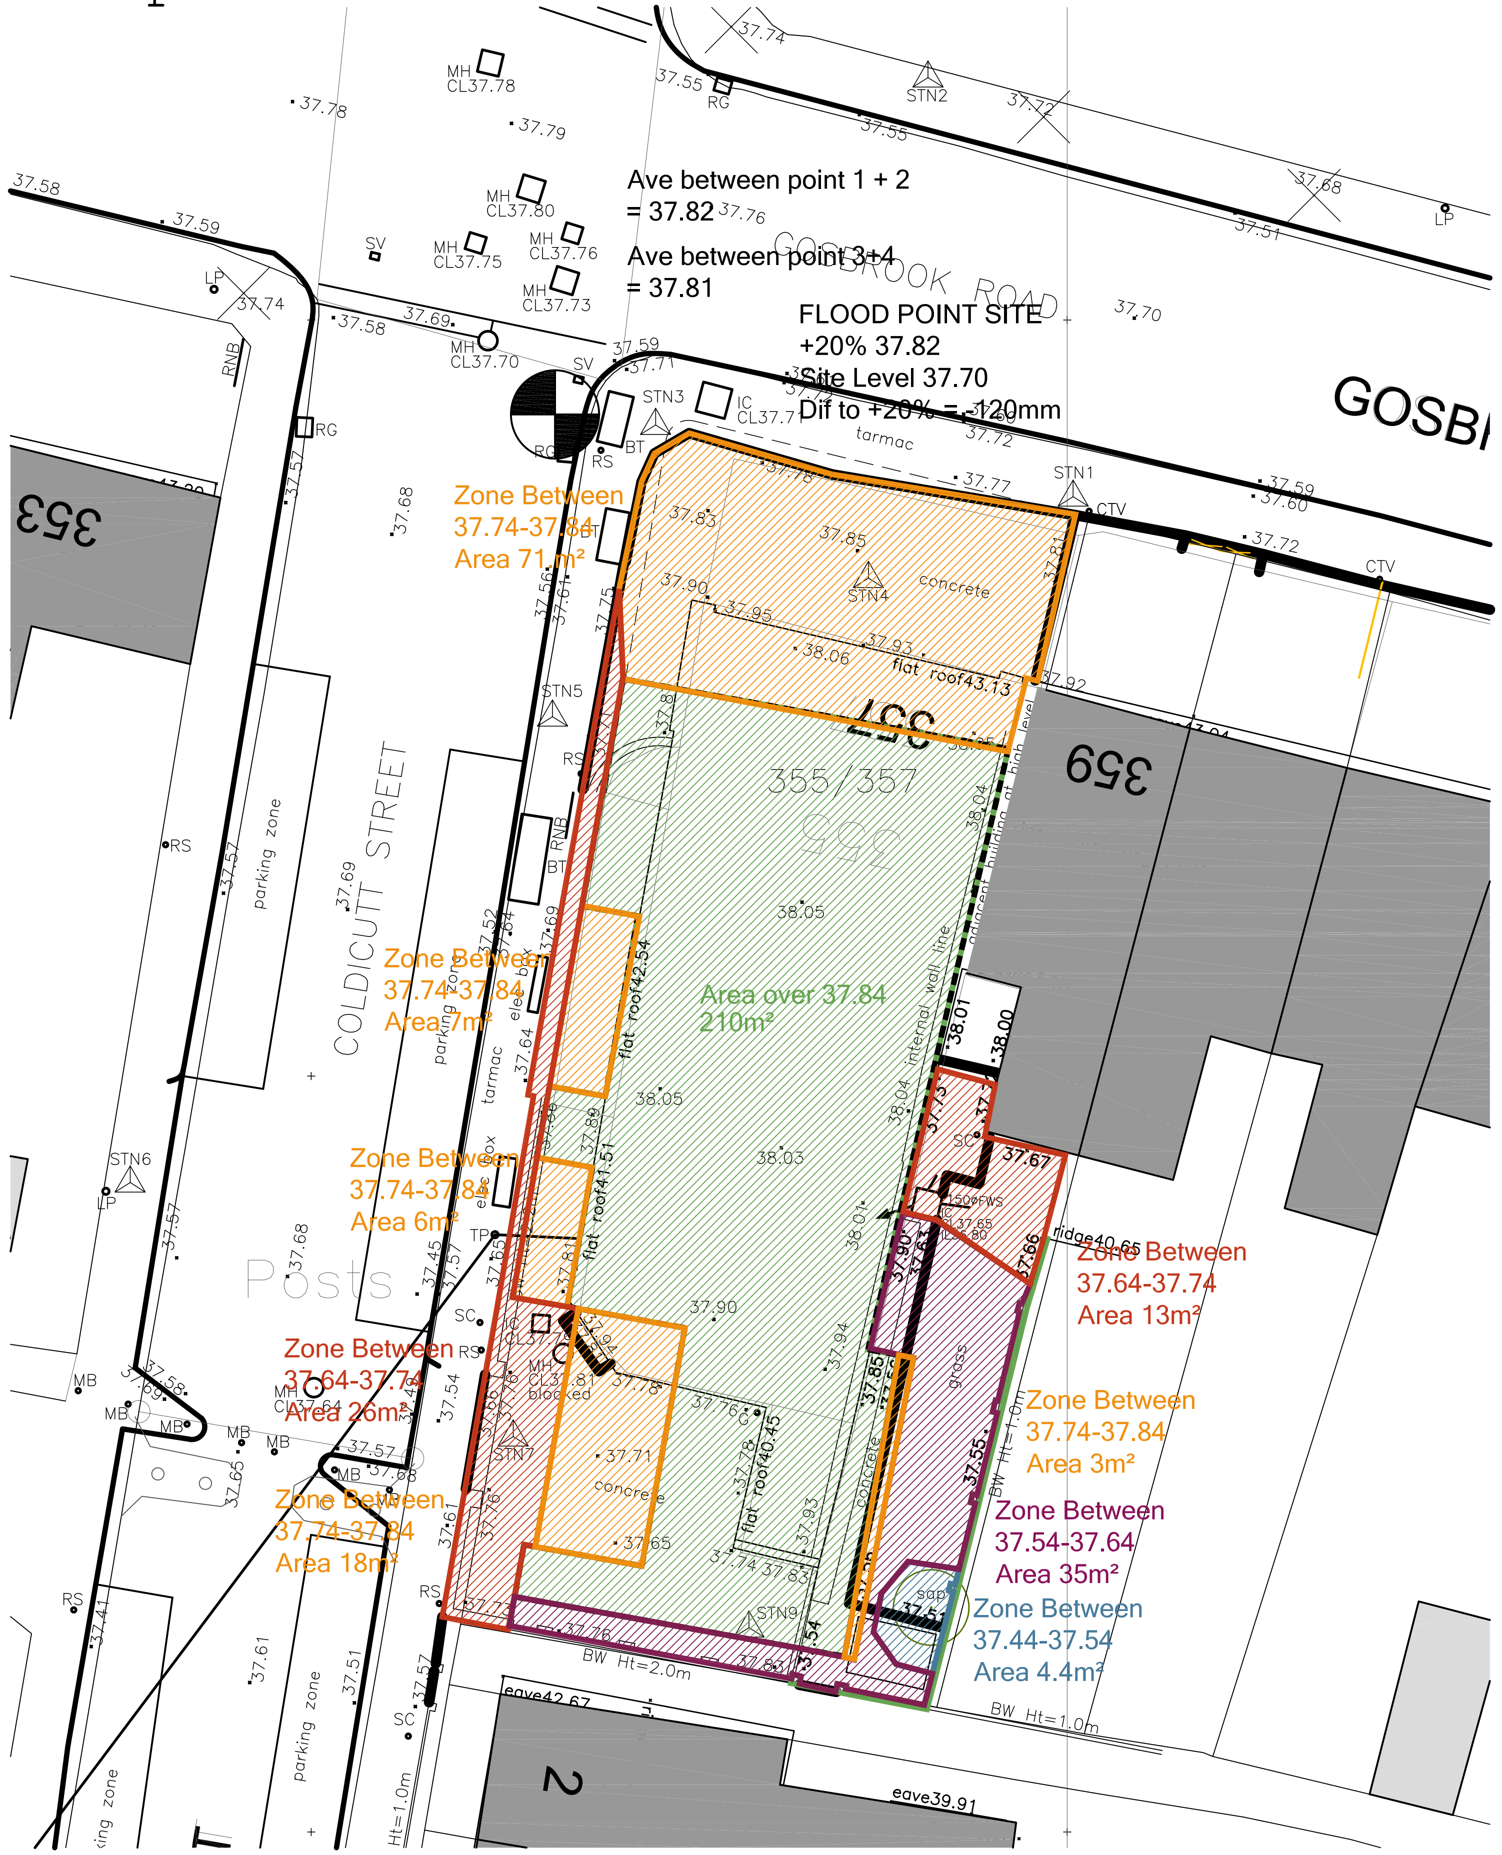

Volume Changes

Assumptions:-

- All figures in m³
- The measured site areas are multiplied by 50mm as an average depth for the 100mm range increment

Zone	Existing	Proposed	Different (increased capacity)
Over 37.84	(58m² x 50mm) 2.9m³	(105m² x 50mm) 5.25m³	+2.35m³
37.84-37.74	(36m² x 50mm) 1.8m³	(39m² x 50mm) 1.95m³	+0.15m³
37.74-37.64	(34.5m² x 50mm) 1.725m³	(35m² x 50mm) 1.75m³	+0.025m³
37.64-37.54	(4.4m² x 50mm) 0.22m³	(4.4m² x 50mm) 0.22m³	+0.0m³
37.54-37.44			
		Total	+2.525m³

rev	date	author	description
P	26.11.15	sh	first issue

colony architects

project
357 Gosbrook Rd
Caversham, Reading

client
Nick Horsfall

drawing title
Existing & Proposed site water volumes

colony architects ltd is a collaborative of architects and designers with an agenda to find out more visit our beautiful website

www.colonyarchitects.com

contact: design@colonyarchitects.com

stu 07990 515372
ed 07779 255328

intermezzo
woking road
guildford surey
gu1 1qe

project	drawing number	revision
160-	03-80	P

date	status
Nov 15	Planning

scale	size	author	checked
1:200	A3	SH	EGM

© 2015 colony architects