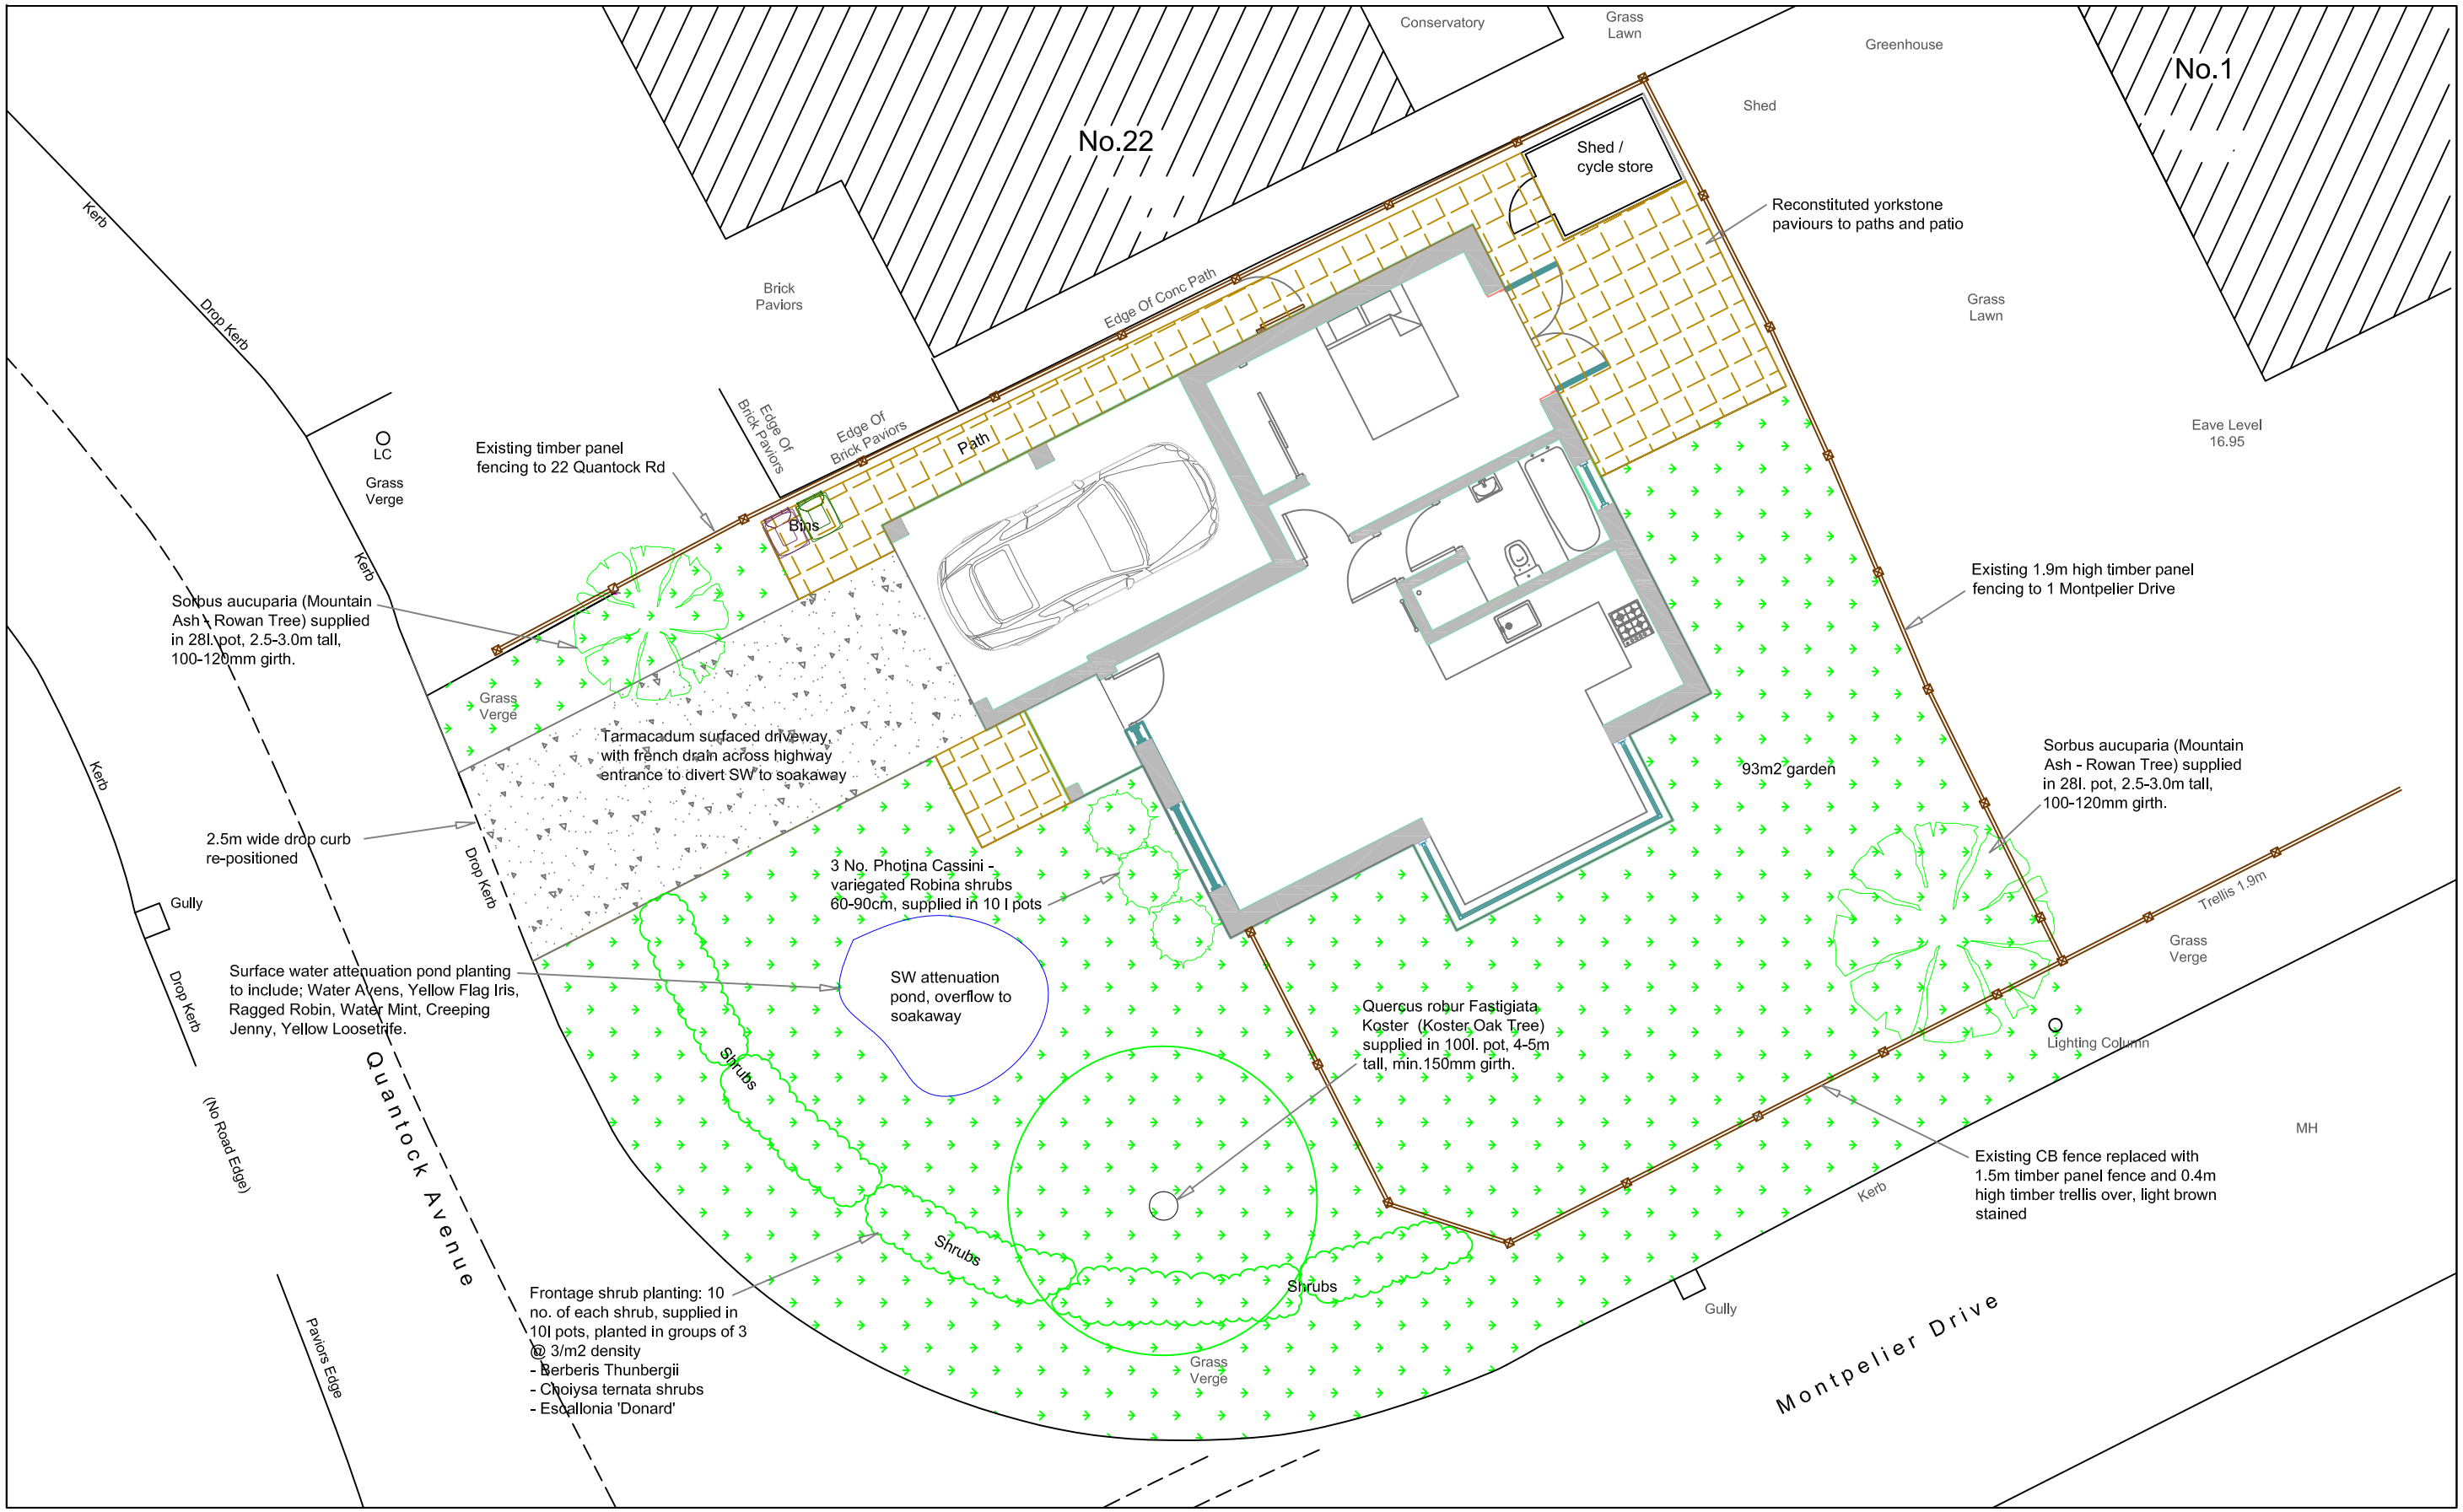

N

0 5

SCALE: (Metres)

WDC
Woolhampton Design Centre
Construction Design Services

The Woolhampton Design Centre
Station Road, Woolhampton,
Reading, Berkshire RG7 5SE
Tel: 0118 9713 363

LAND ADJ. TO 22 QUANTOCK AVENUE, CAVERSHAM, READING, RG4 6PY

Proposed Site Layout Plan

SCALES	DRAWN	DATE	DRAWING No.	REVISION
1:100 @A3	NJB	NOV.'17	17/038/01	