




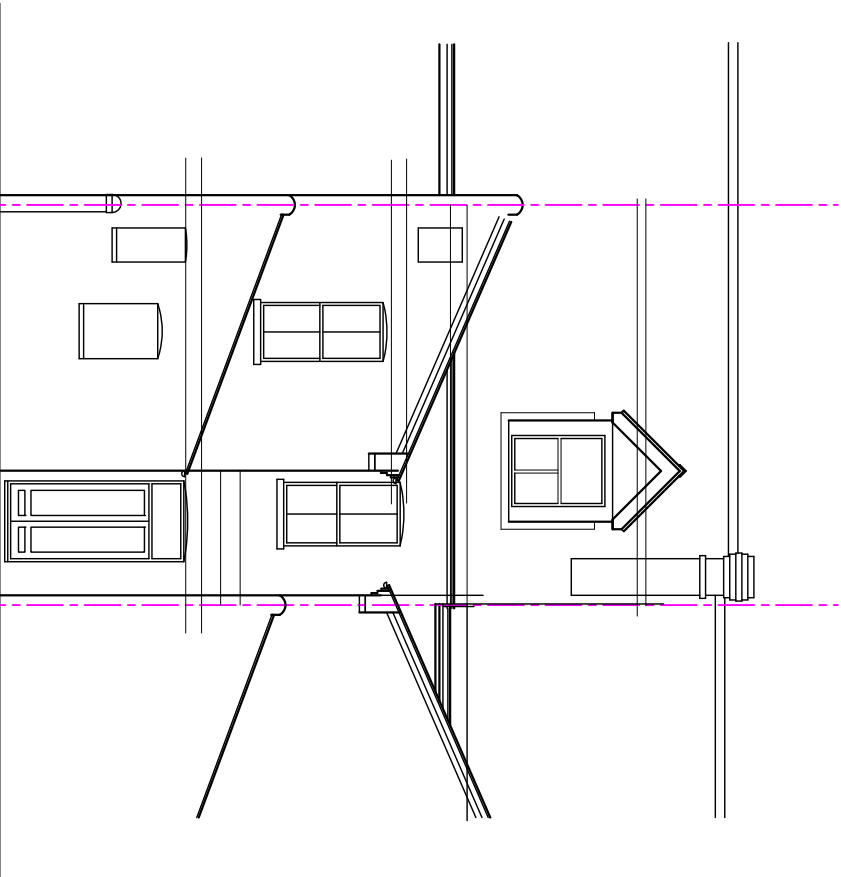


Elevation to Rear

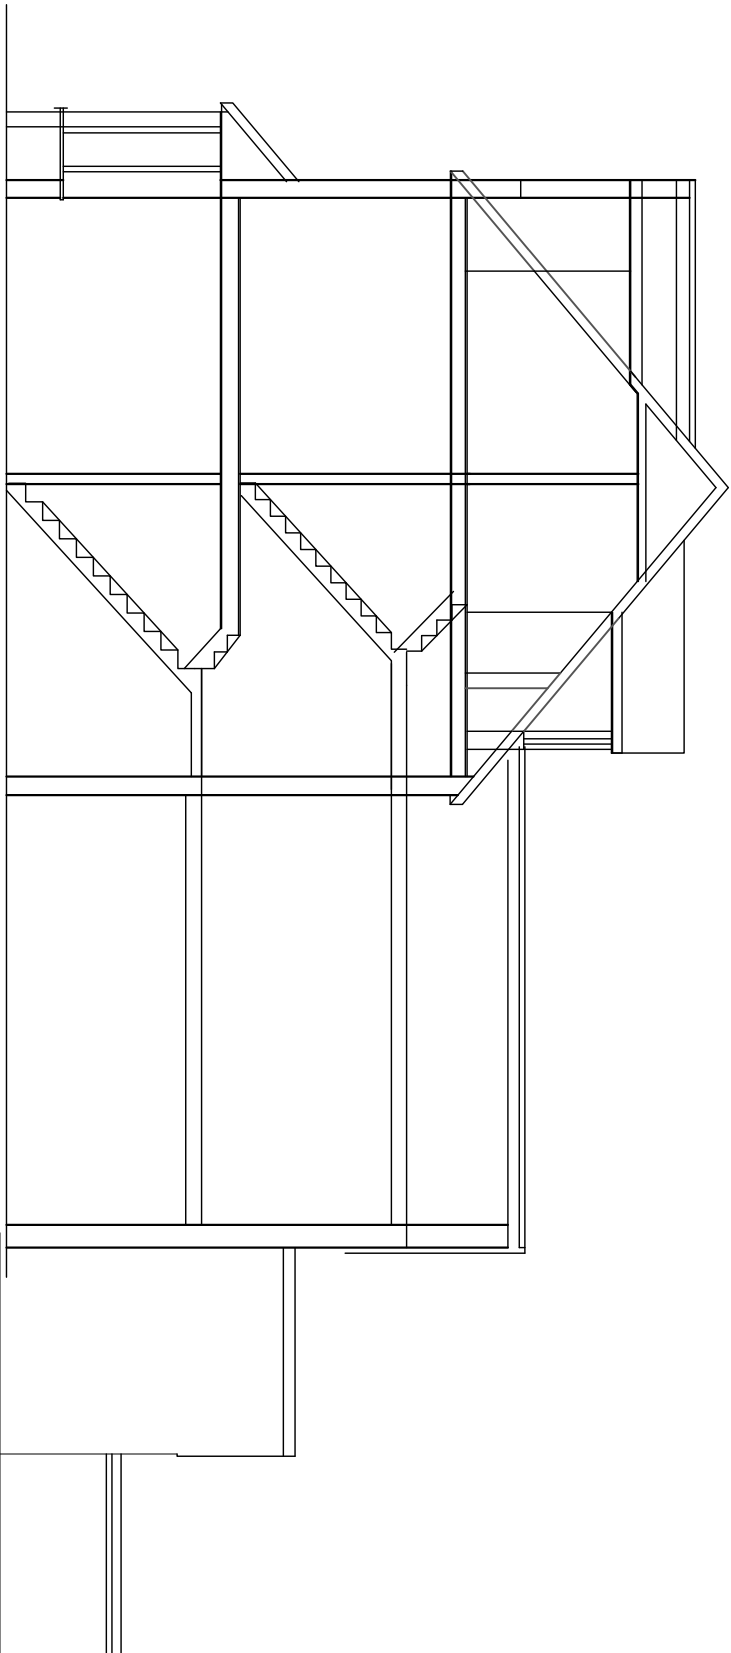

Sectional side

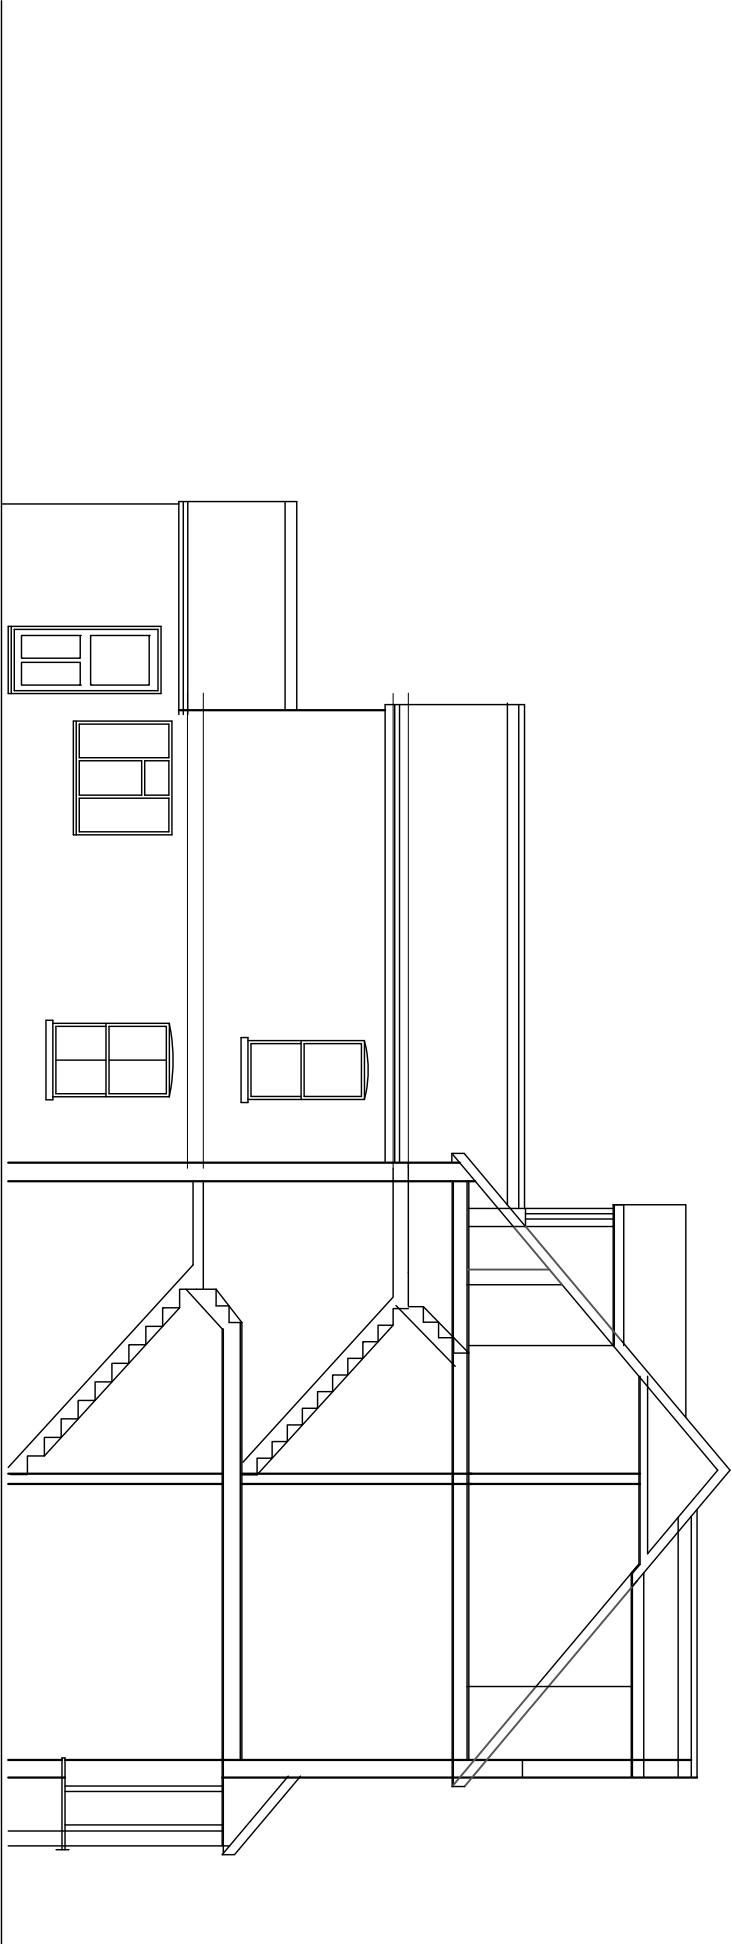

Sectional side

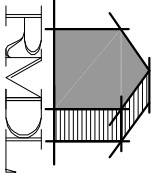

RAMMURTI DESIGN LTD
ARCHITECTURAL & PLANNING SERVICES
268 TILGHURST ROAD, READING RG30 2NE
TEL/FAX: 01189510628 MOB: 07799883574



Proposed Permitted Development for Loft Conversion and
Roof Extensions with new dormers at
at 84 Basingstoke Road Reading
for Mr Raj Desaur

ELEVATIONS AS EXISTING
Scale: 1:100
Date: March 2018
BR:104 Rev -