




ELEVATION AA

Existing cycle shelter
(shown dotted)

New Tree in
Planter


New Entrance

Render

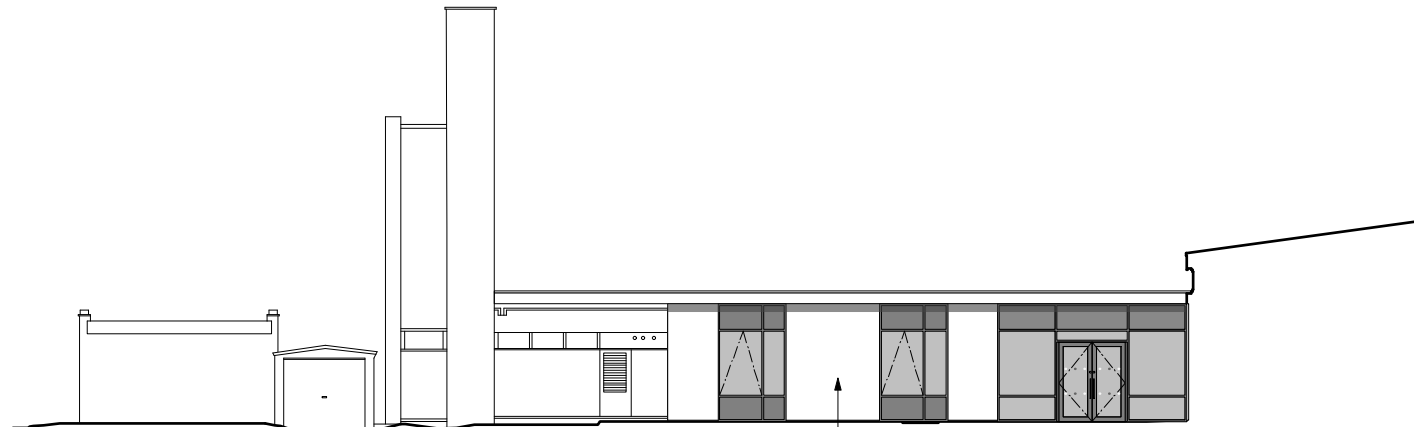

ELEVATION BB

Existing Brick

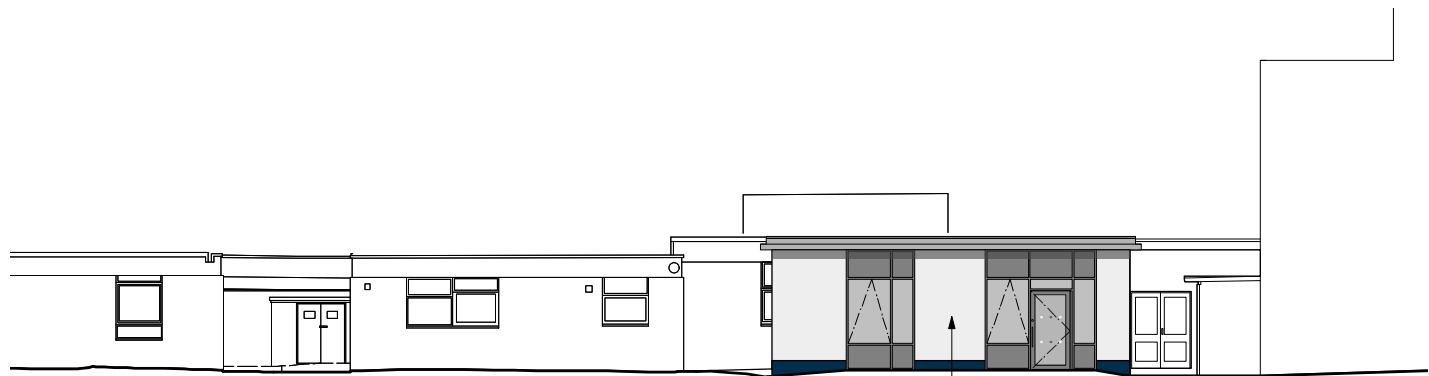


ELEVATION CC

Render



ELEVATION DD

Render

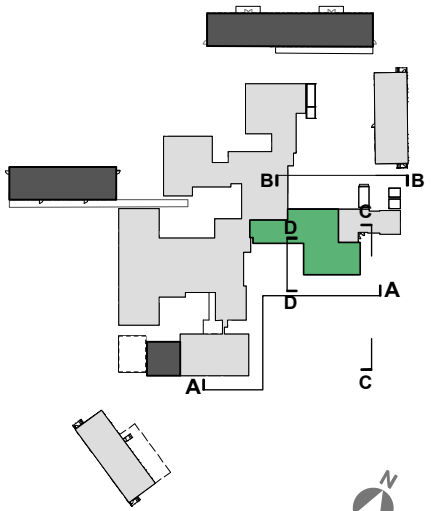

1:1000 @ A1

PLANNING

Notes			
1	This drawing is © copyright Hampshire County Council 2018. No unauthorised reproduction of any kind is permitted.		
2	No Dimensions to be scaled from this drawing		
3	This map is reproduced from Ordnance Survey material with the permission of Ordnance Survey on behalf of the controller of Her Majesty's Stationery Office © Crown copyright. Unauthorised reproduction infringes Crown Copyright and may lead to prosecution or civil proceedings. (100019180), (2017)		

rev	description	date	by
P1	Issued for Planning	26/01/18	RS

 Hampshire County Council				HCC Property Services, Three Minsters House, 76 High Street, Winchester SO23 8UL. tel: (01962) 847801		 Property Services	
PROJECT Moorlands Primary School Expansion to 3FE Church End Lane				SHEET CONTENTS Proposed Entrance and Admin Elevations			
SCALE 1:100 @ A1 1:200 @ A3		DATE 26.01.18	DRAWN RS	CHKD HD	DRAWING No. E03153-A-3001		REVISION P1