



NOTE
ALL MATERIALS INTENDED TO BE USED ON
NEW EXTENSION ARE TO MATCH EXISTING.
THIS DRAWING HAS BEEN PREPARED WITHOUT
THE BENEFIT OF AN ACCURATE SITE SURVEY
ALL KITCHEN/BATHROOM FITTINGS
ARE INDICATIVE ONLY.



SCALE BAR 1 : 50

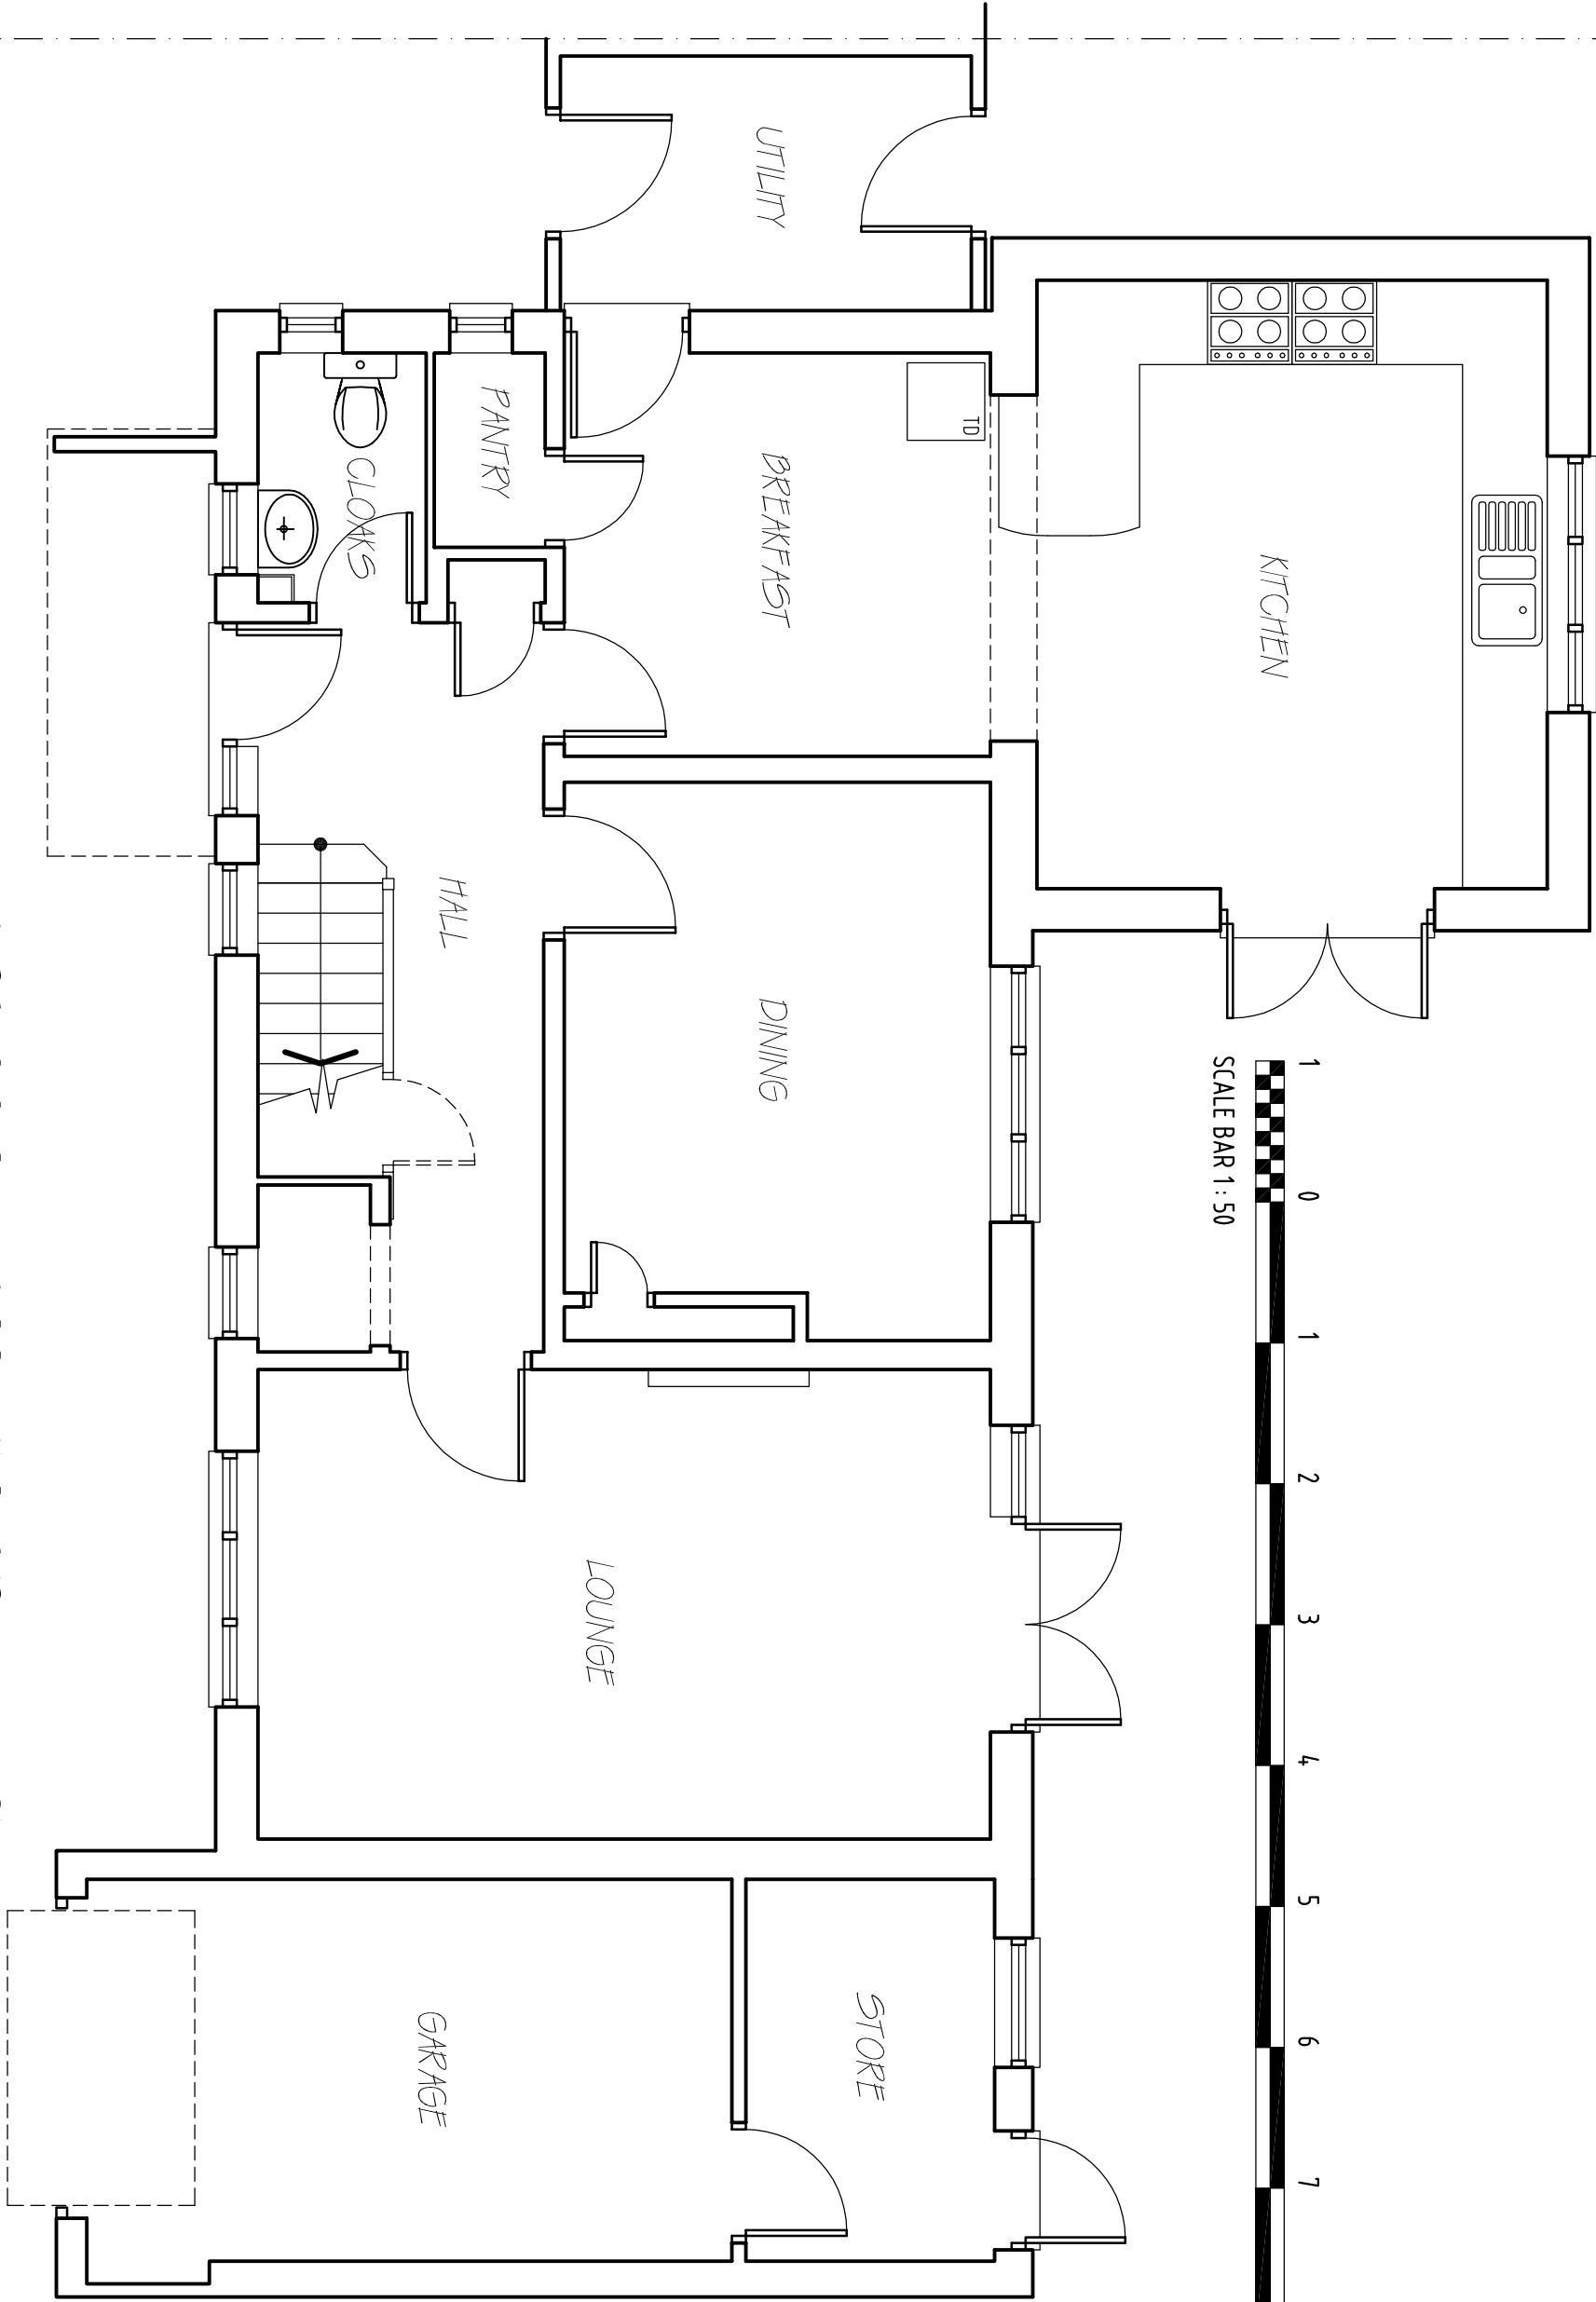

EXISTING GROUND FLOOR LAYOUT (Scale 1 : 50)

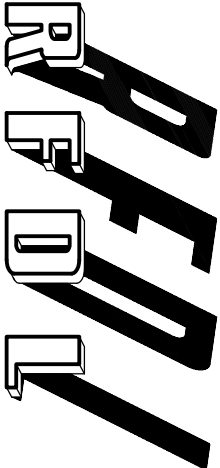

RICHARD FENN DESIGNS LIMITED

11 HARRIER CLOSE, WOODLEY,
READING, BERKSHIRE, RG5 4PE.
Telephone READING (0118) 9691684
www.richardfenndesigns ltd.co.uk

PROPOSED SINGLE STOREY FRONT
AND REAR EXTENSIONS TO REPLACE EXISTING
AT 2 SOUTH DRIVE, LEIGHTON PARK,
READING, BERKSHIRE
for MR AND MRS PHILIP BENNETT

EXISTING GROUND FLOOR LAYOUT

REVISIONS

DATE

DECEMBER 9th 2017

SCALE

1 : 50

REVISION

PB20

DRAWING NO.