Ordnance Survey (c) Crown Copyright 2017. All rights reserved. Licence number 100022432

[redacted] VERIFY ALL DIMENSIONS BEFORE SETTING OUT, COMMENCING WORK OR MAKING ANY SHOP DRAWINGS. REPORT ANY DISCREPANCIES TO SUPERVISING OFFICER IMMEDIATELY. COPYRIGHT ©

....

1:500 scale Bar
This Drawing has been produced for printing onto A3 size paper,
If printing on any other size please use the scale bar below.

0m 5m 20m 40m
2.5m 10m

1:1250 scale Bar
This Drawing has been produced for printing onto A3 size paper,
If printing on any other size please use the scale bar below.

0m 12.5m 50m 100m
6.2m 25m

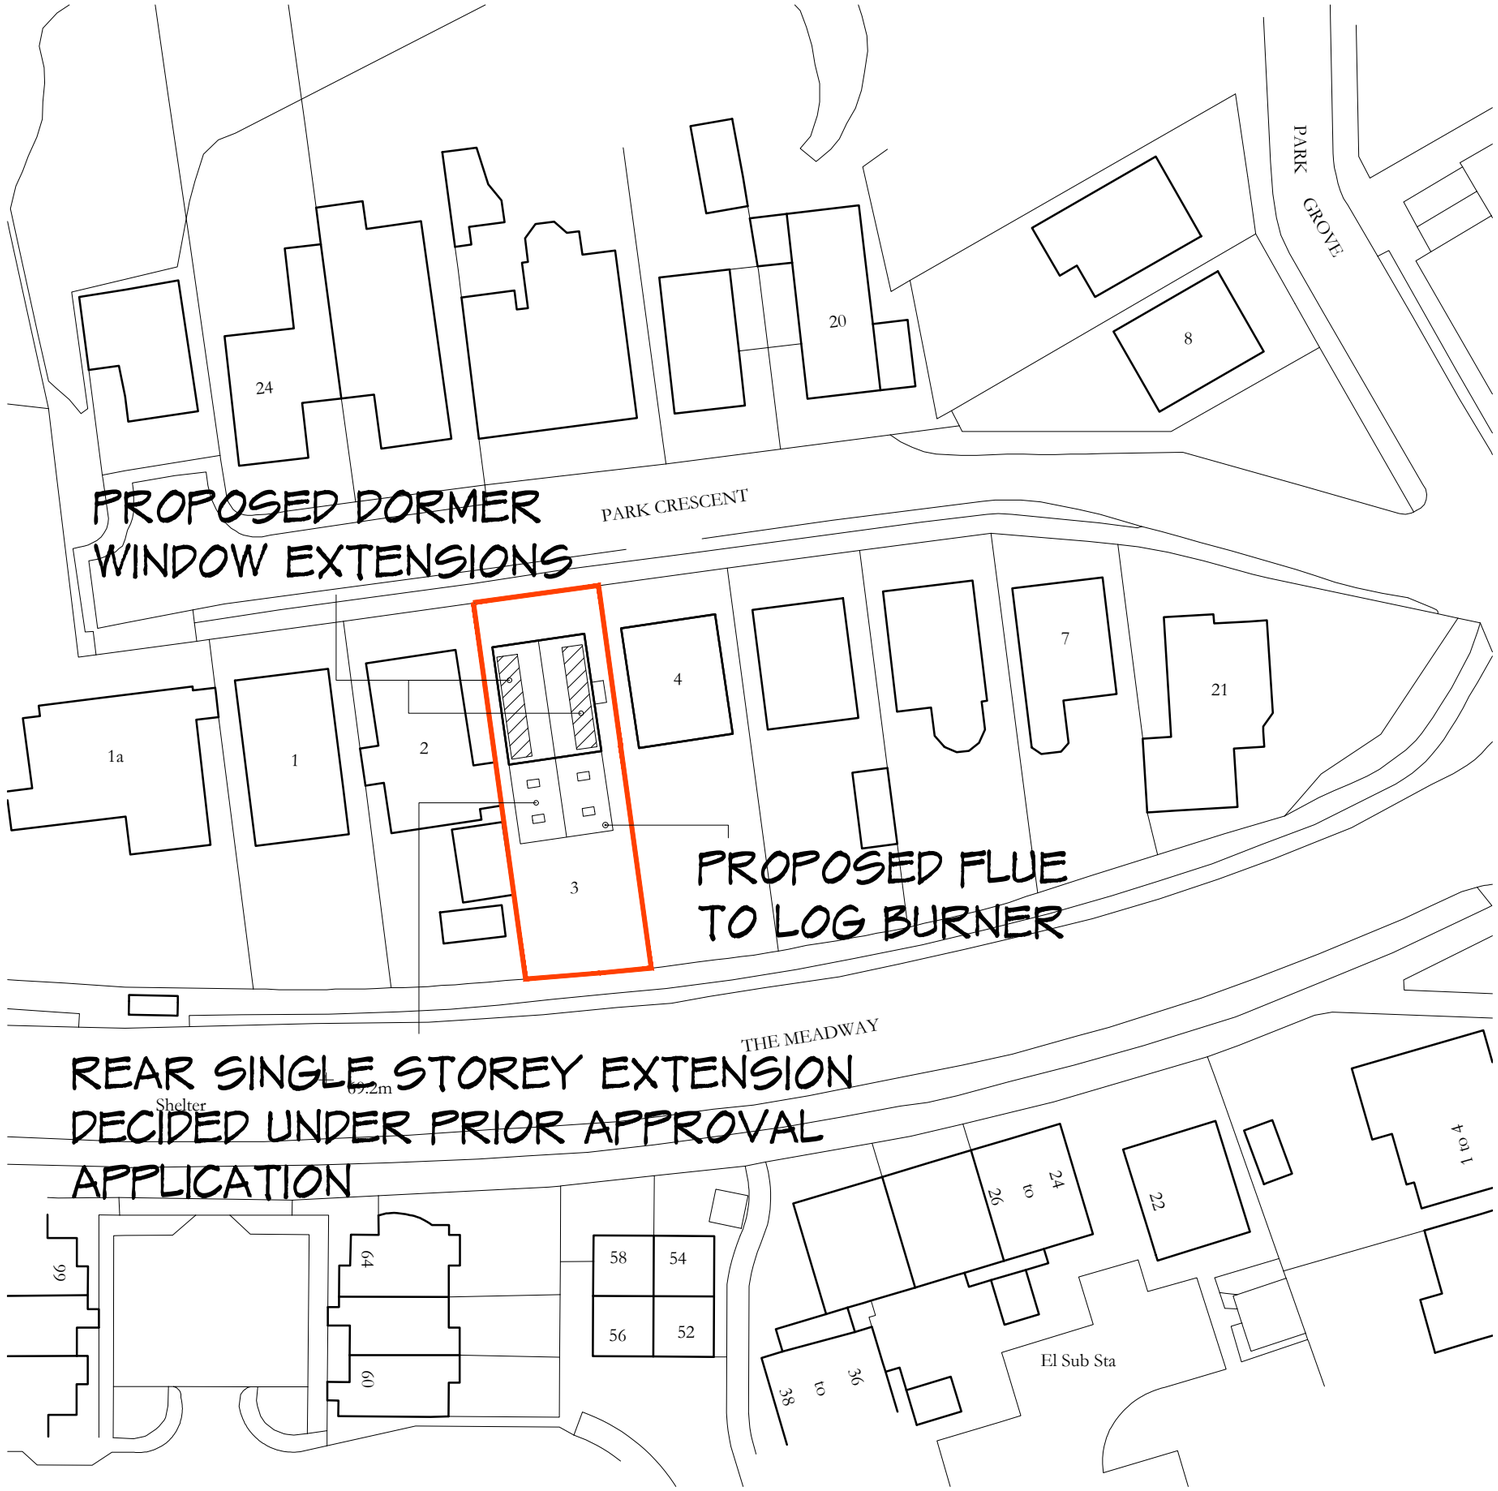

Site Plan (Scale 1:500 Scale)

Location Plan (Scale 1:250 Scale)

ARCHITECTURE AND TECHNICAL SERVICES

CLIENT Mr T. Bukys

JOB 3 Park Crescent,
Tilehurst, Reading, RG30 2NL

DRG SITE & LOCATION PLAN

D//ARCHI
272 London Road
Earley
Reading
RG6 1AJ
0750 779 1187
dnarchitecture@yahoo.com

SCALE 1:500/1250 PAPER SIZE (A3) DRAWN D.NORVAISA DATE NOVEMBER 2017

DN68/250