



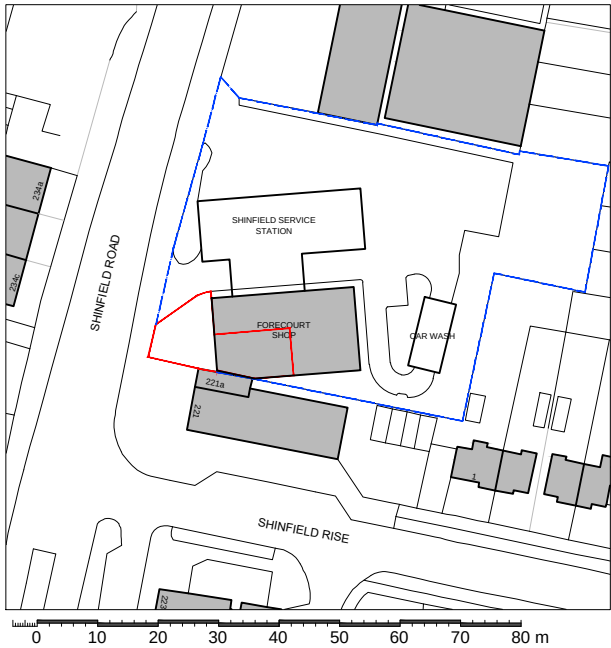

LOCATION PLAN 1/1250

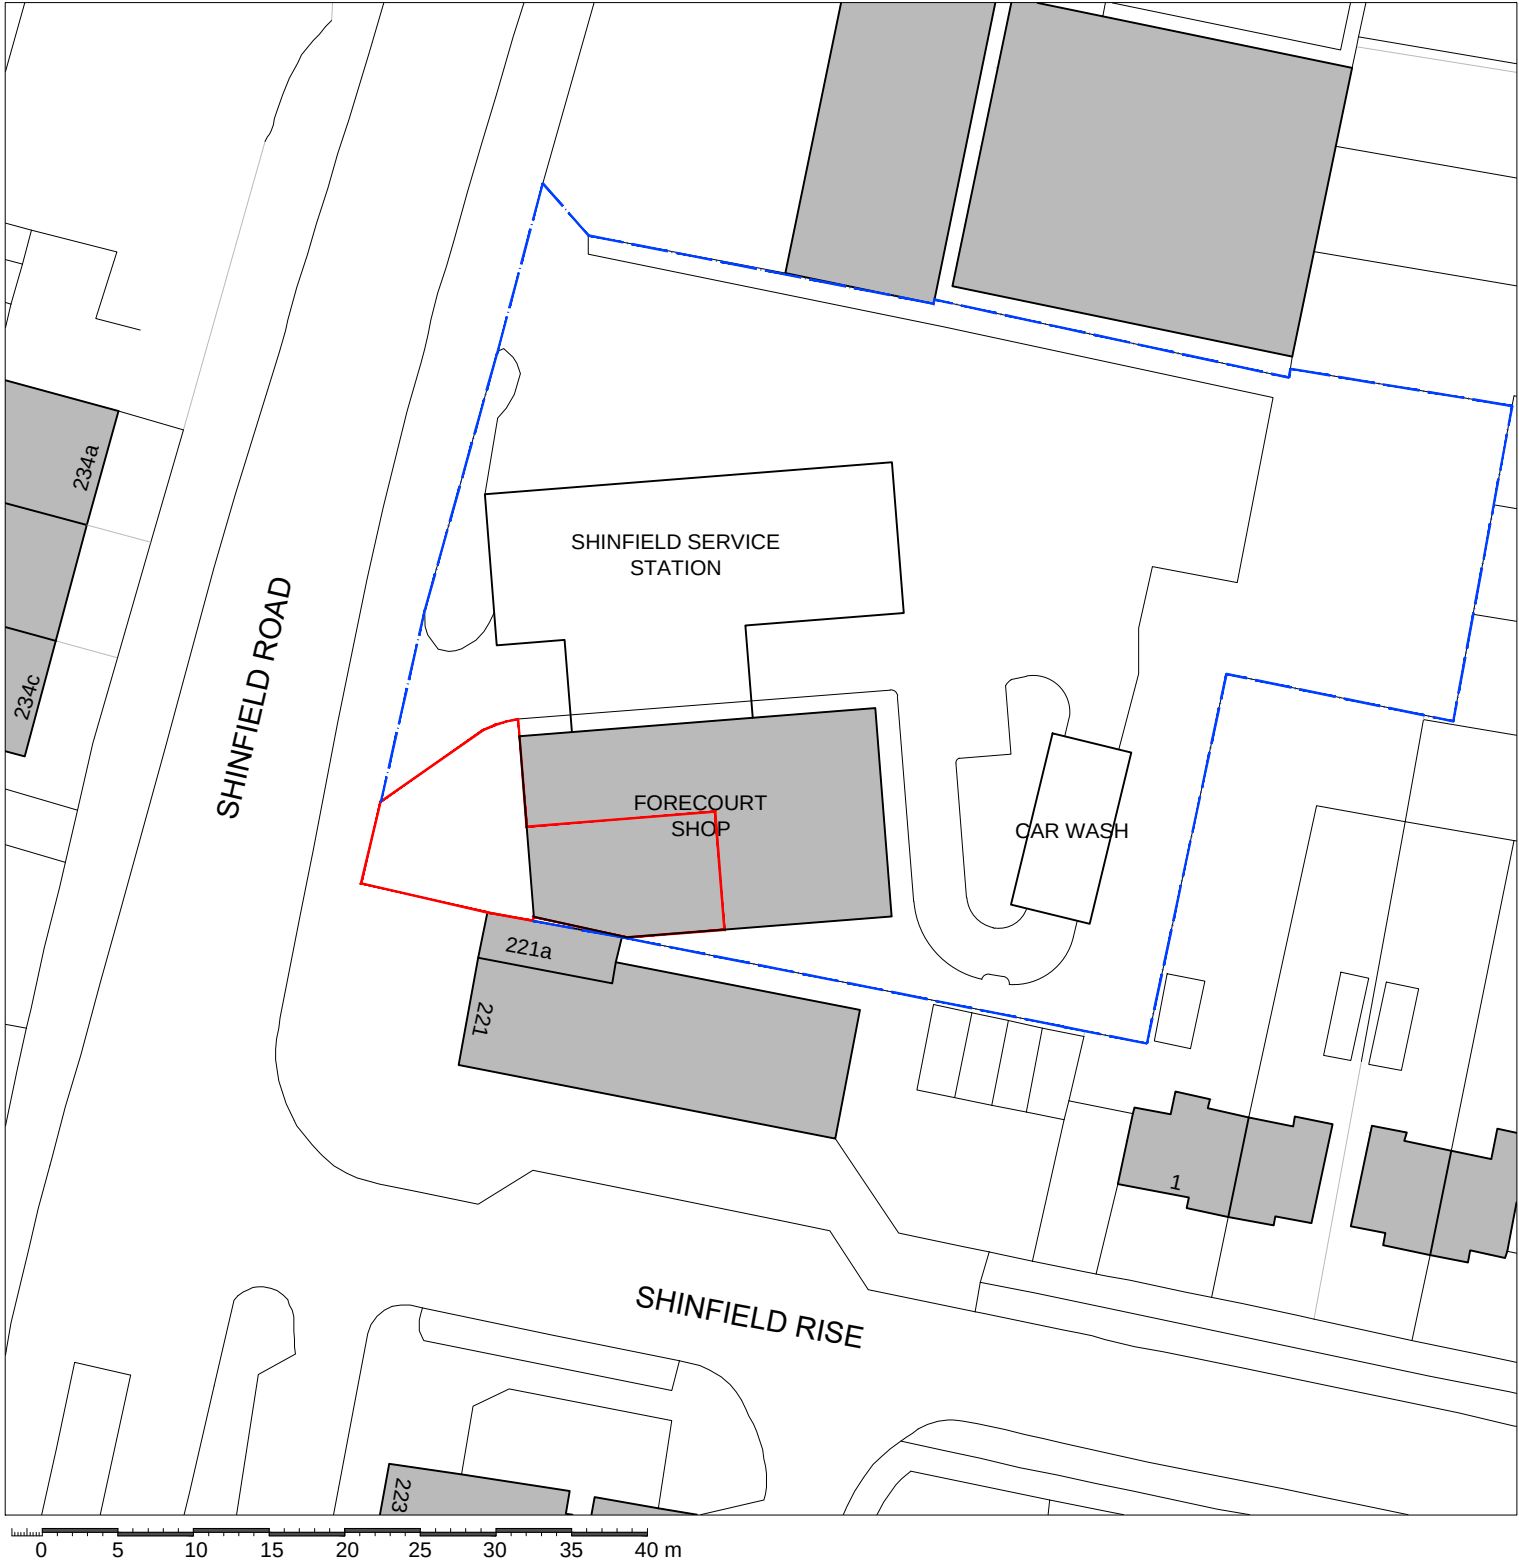

BLOCK PLAN 1/500


REVISIONS:

REV	NOTE	DATE

NOTES:

Hard copy prints may not scale accurately. All levels are in metres and dimensions in millimetres and unless specified otherwise. To be read in conjunction with all other relevant drawings and specifications.

Site Application Area: 192.05 sqm
0.0192 Ha

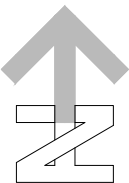

PLANNING
APPLICATION
SHINFIELD 2017

CLIENT	mfg motor fuel group	
PROJECT	SHOP IMPROVEMENTS	
ADDRESS	SHINFIELD SERVICE STATION 211 SHINFIELD ROAD READING BERKSHIRE RG2 8HA	
TITLE	LOCATION AND BLOCK PLAN	
SCALE	various @ A3	JOB NO 15577-21
DRAWN	ANTONIO RUIZ	DWG NO PA-01
DATE	29.08.2017	
CHECKED		REVISION
DATE		DATE
ADCOCK ASSOCIATES ELTA HOUSE, BIRMINGHAM ROAD, STRATFORD UPON AVON CV37 0AQ enquiries@adcockassociates.co.uk Tel: +44(0)1789 414202 Fax: +44(0)1789 267741		
■ DESIGN ■ ARCHITECTURE ■ PROJECT MANAGEMENT ■		