


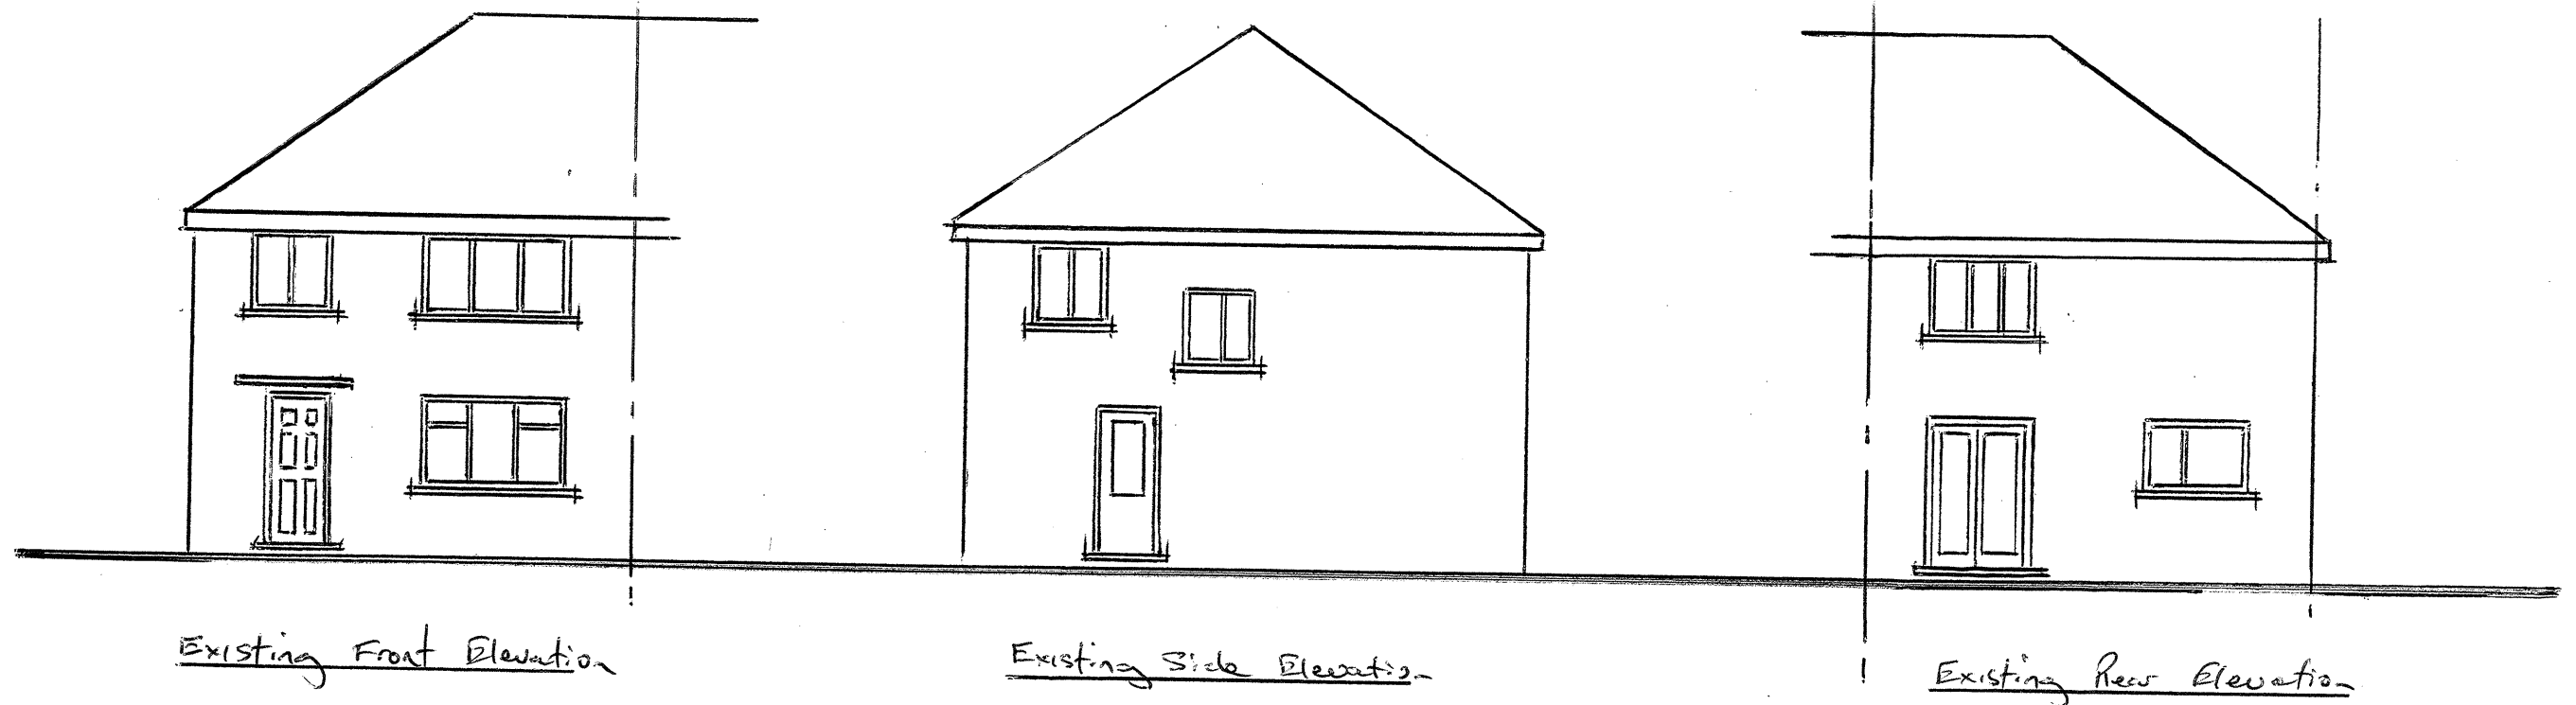

0 1 2 3 4 5m.
Scale bar 1:100

Mr U. Hassan
47, Spencer Road
Reading RG2 8TP.
E
proposed roof conversion 1:100
9/17
Mc1800101.

Boundary

