



Disclaimer
THIS DRAWING MUST NOT BE SCALED UNLESS ISSUED FOR PLANNING PURPOSES.
ALL DIMENSIONS ARE TO BE VERIFIED PRIOR TO SETTING OUT, COMMENCING WORK, OR PRODUCTION OF FABRICATION DRAWINGS. REPORT ANY DISCREPANCIES TO THE SUPERVISING OFFICER IMMEDIATELY. DRAWINGS MARKED AS 'DRAFT' ARE FOR APPROVAL ONLY AND NOT ISSUED FOR CONSTRUCTION PURPOSES. COPYRIGHT ©

Rev	Description	By	Date

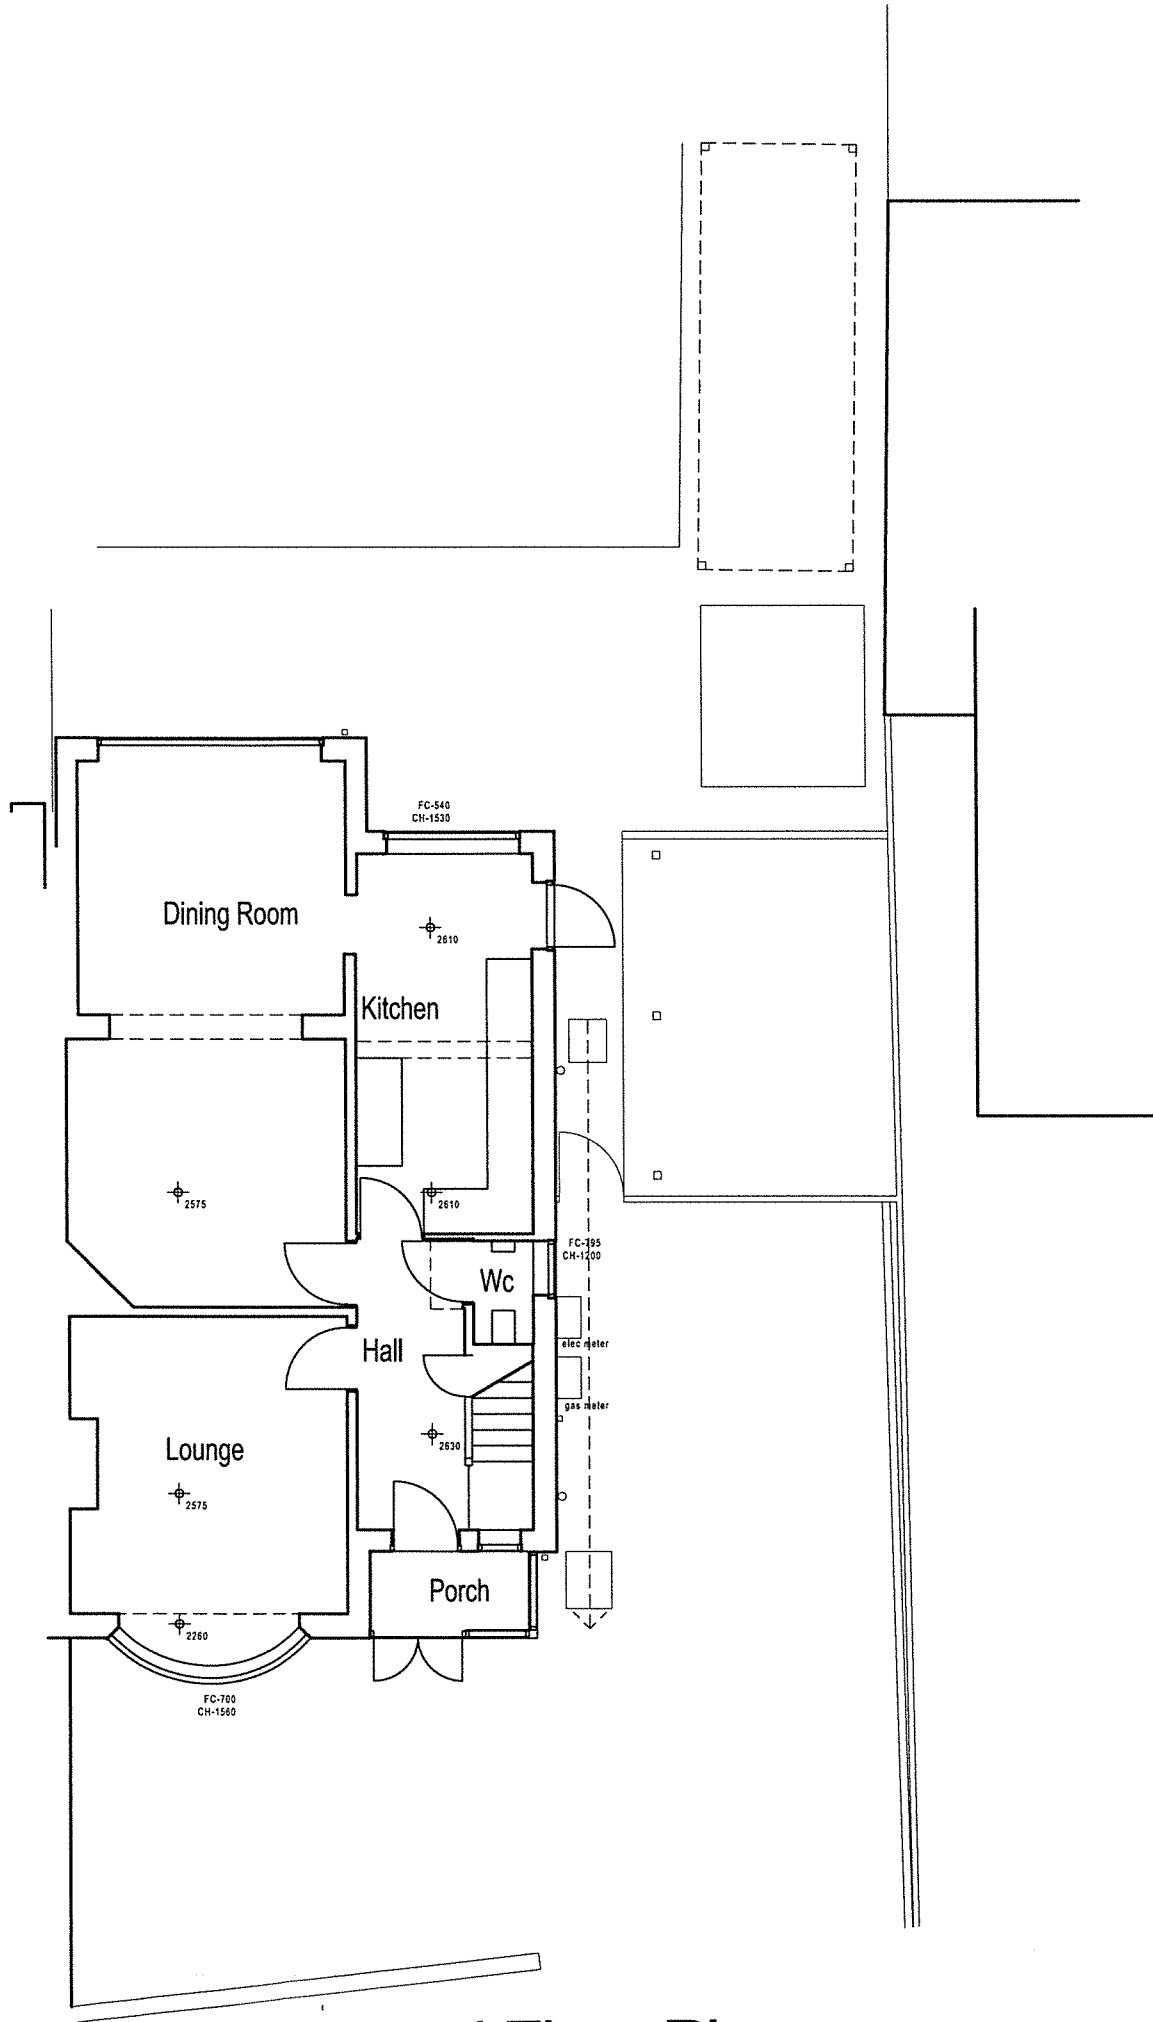


Ground Floor Plan

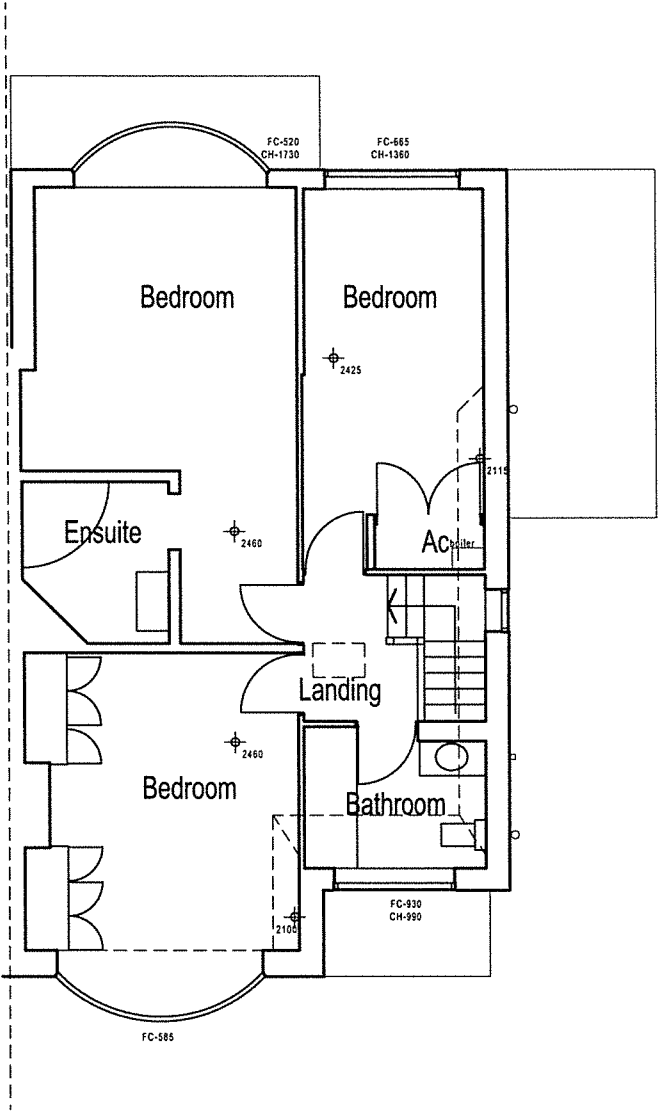

First Floor Plan

1:100 scale Bar
This Drawing has been produced for printing onto A3 size paper,

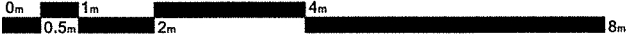

Day • Tanner Ltd ARCHITECTURE AND PLANNING

CLIENT	Mr & Mrs P Vallender	www.daytanner.co.uk	Suite 1A Market House 19-21 Market Place Wokingham Berkshire RG40 1AP 0118 989 0808 info@daytanner.co.uk
JOB	138 Upper Woodcote Road, Caversham, RG4 7LD		
DRG	As Existing Floor Plans		
SCALE	1:100 DRAWN	DATE Feb 17	3453/01