


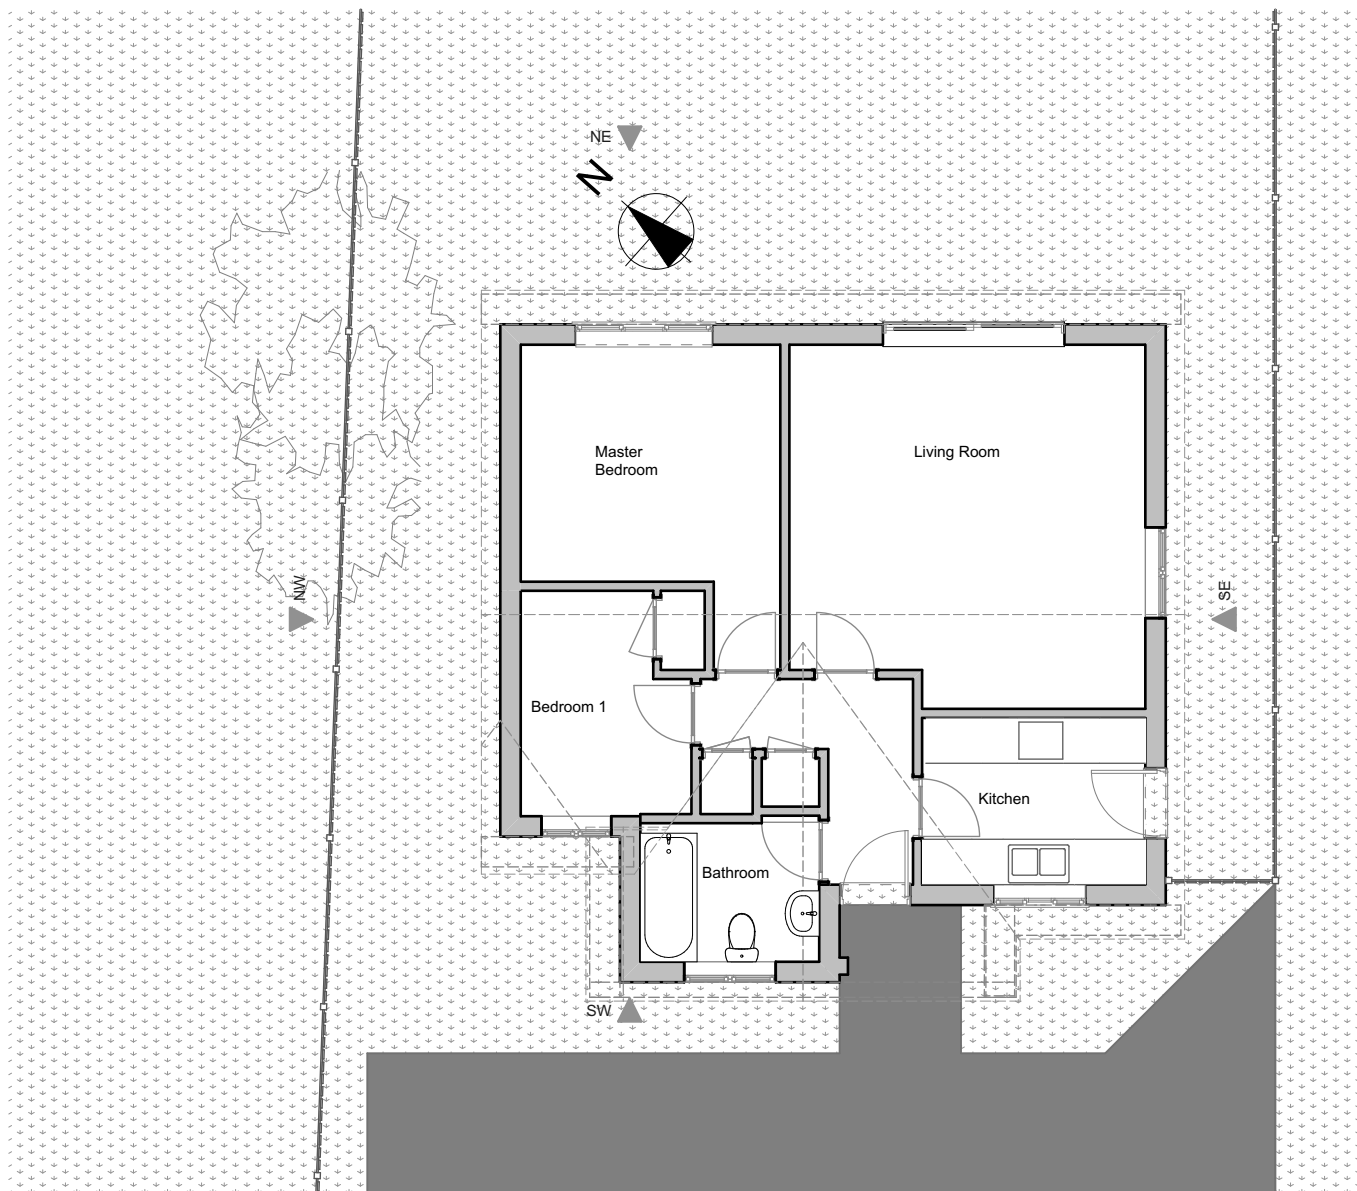

Scale 1:100

Revisions	Date
All dimensions to be checked on site prior to the commencement of any construction. This drawing may not be reproduced in any part or form without the written consent of I.M. Top Construction Ltd	

ALL COPYRIGHTS RESERVED

I.M.Top Construction Ltd.

**14 Tyberton Place
Reading
Rg1 6ES**

**office@top-construction.co.uk
www.top-construction.co.uk**

Project Side extension and Internal alterations at:
20 Micklands Road
Caversham
Rg4 6LU
Reading

Client Kathrine and Michael Hathaway

Title Existing Plans

Drawn	Scale	Date
Irek	As shown	2018-01-05

Drawing No	Rev
180105_Rev0_04@A4	R0

20 Micklands Road, Rg4 6LU

Ground Floor as Existing
1:100

1