
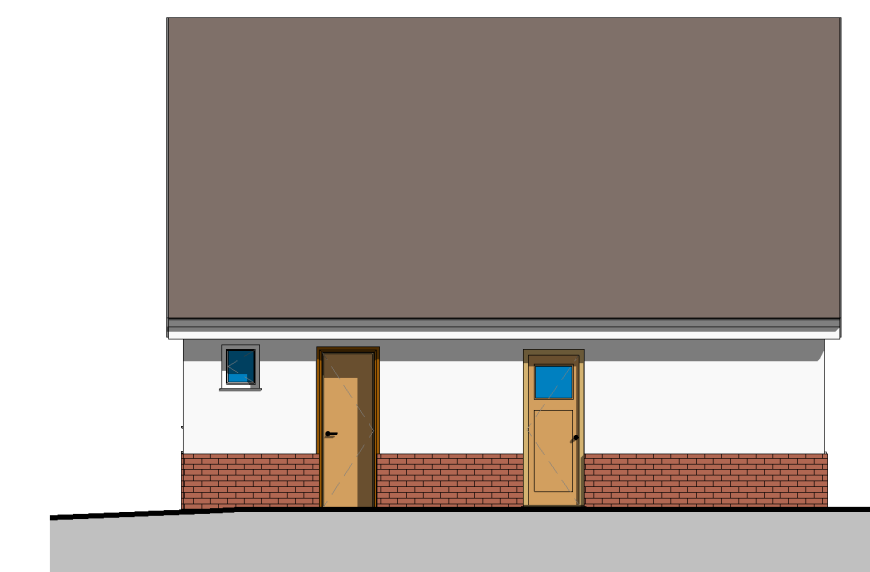



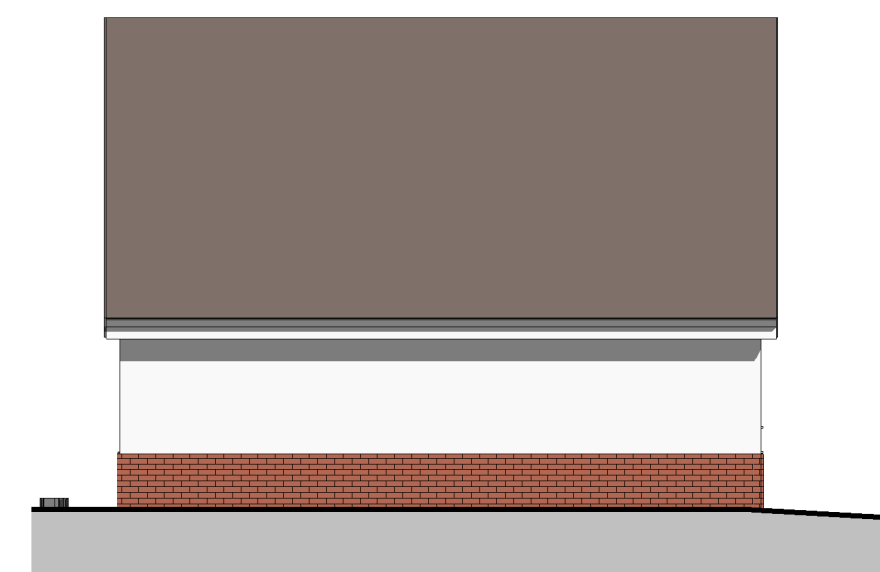


NOTES:

This drawing is to be read in conjunction with
all relevant Architects and Engineers drawings

Only figured dimensions are to be used for construction

All dimensions are to be verified on site prior to work commencing

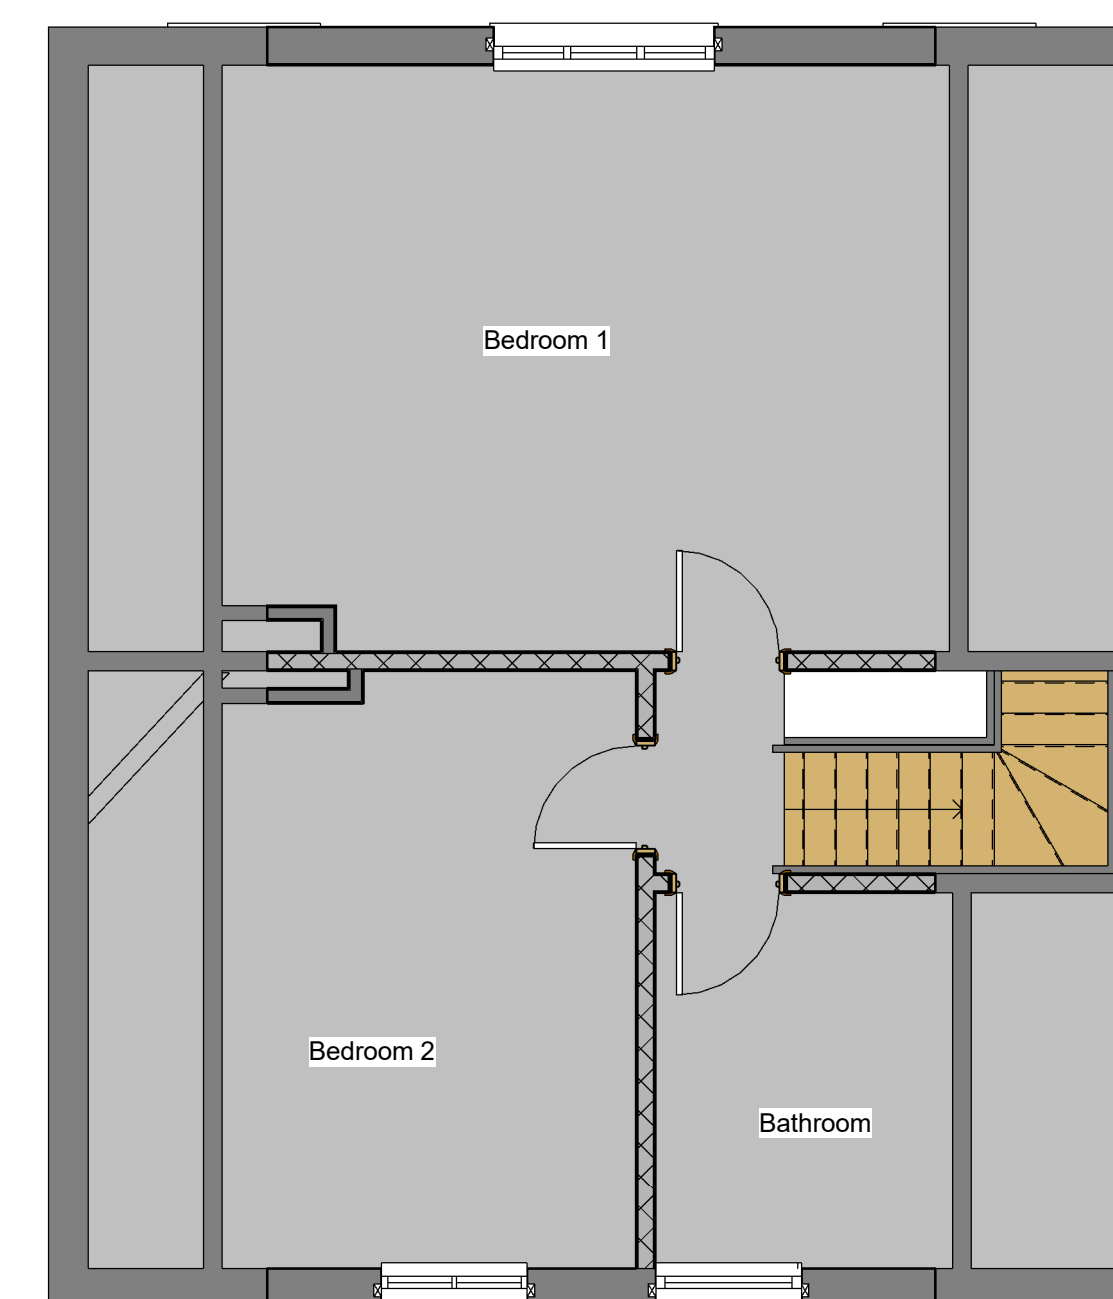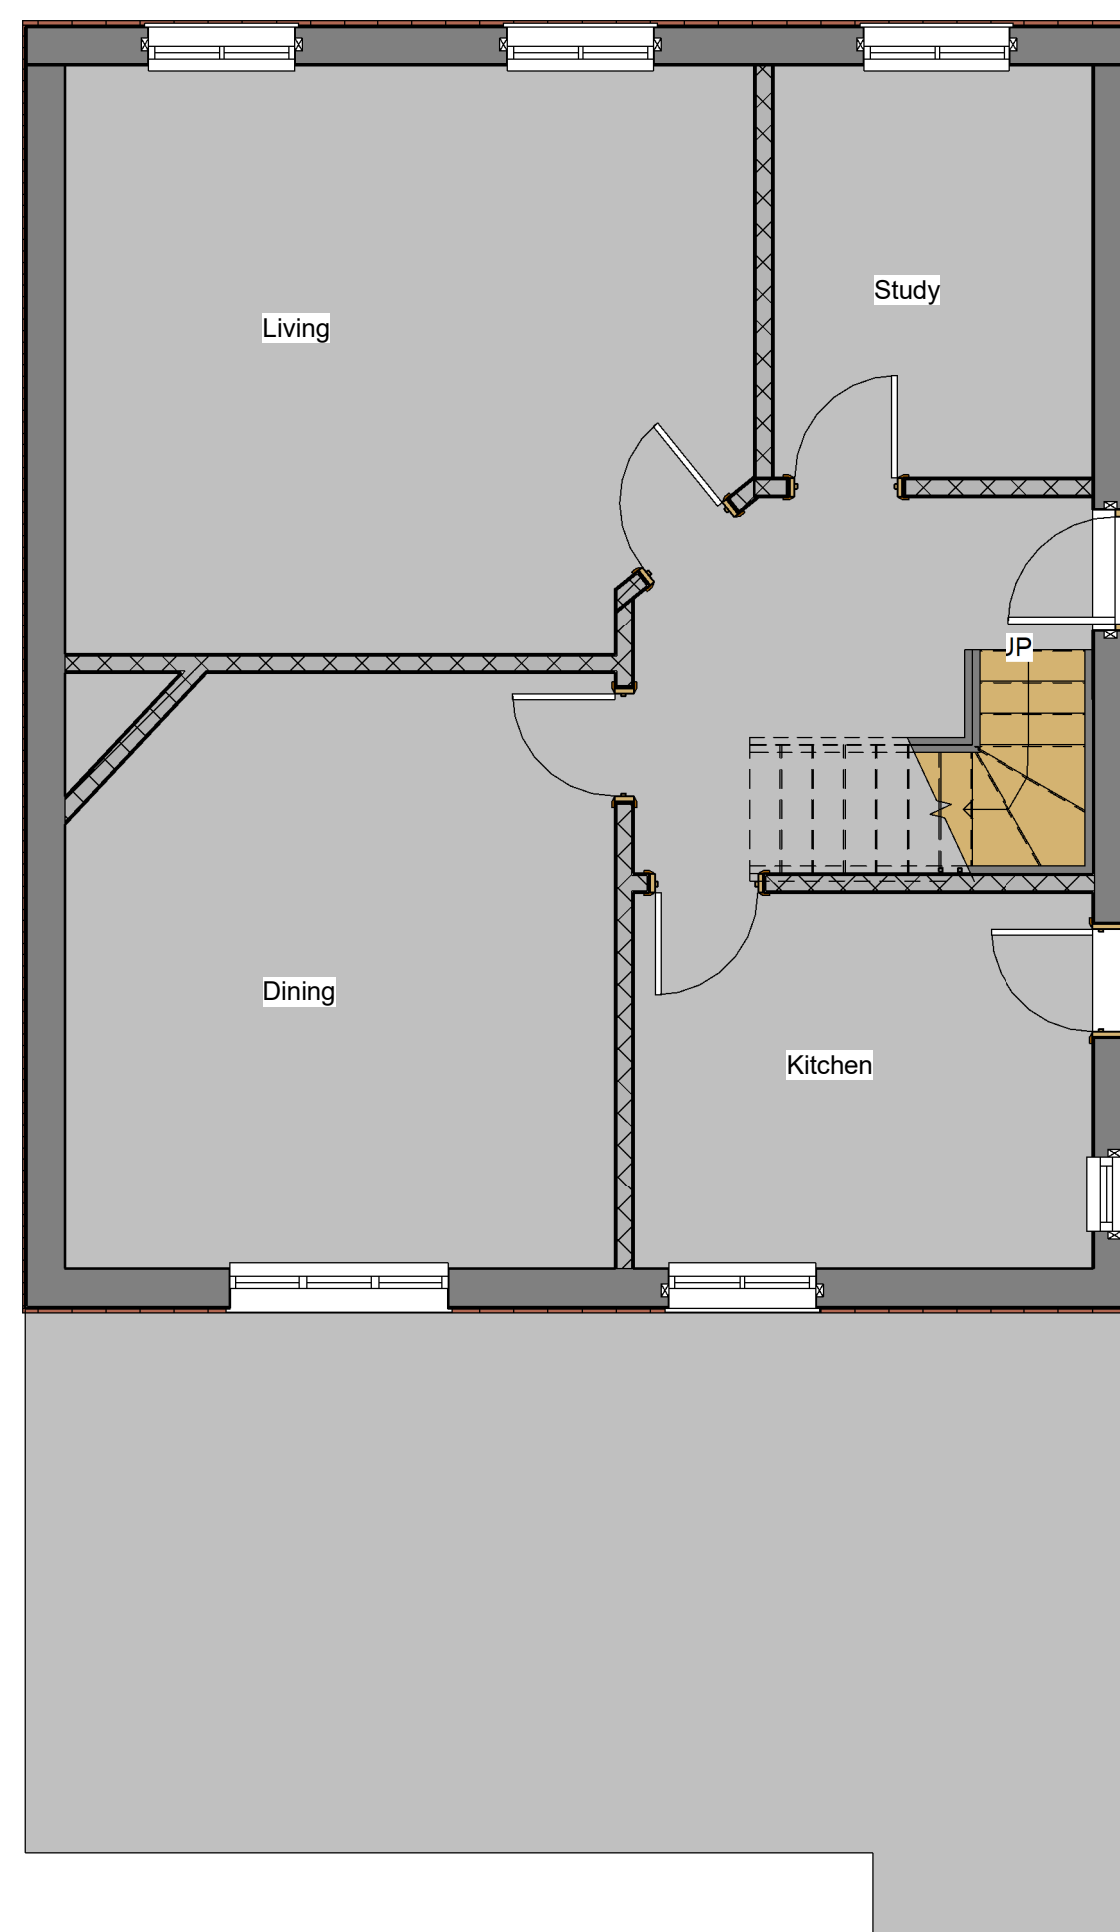[illegible]

3 Upavon Drive,
Reading, RG1
6LP

Existing

Project number	2017-525
Date	22.08.17
Drawn by	Carlos Ruiz

101

Scale @ A1	As indicated
------------	--------------

