
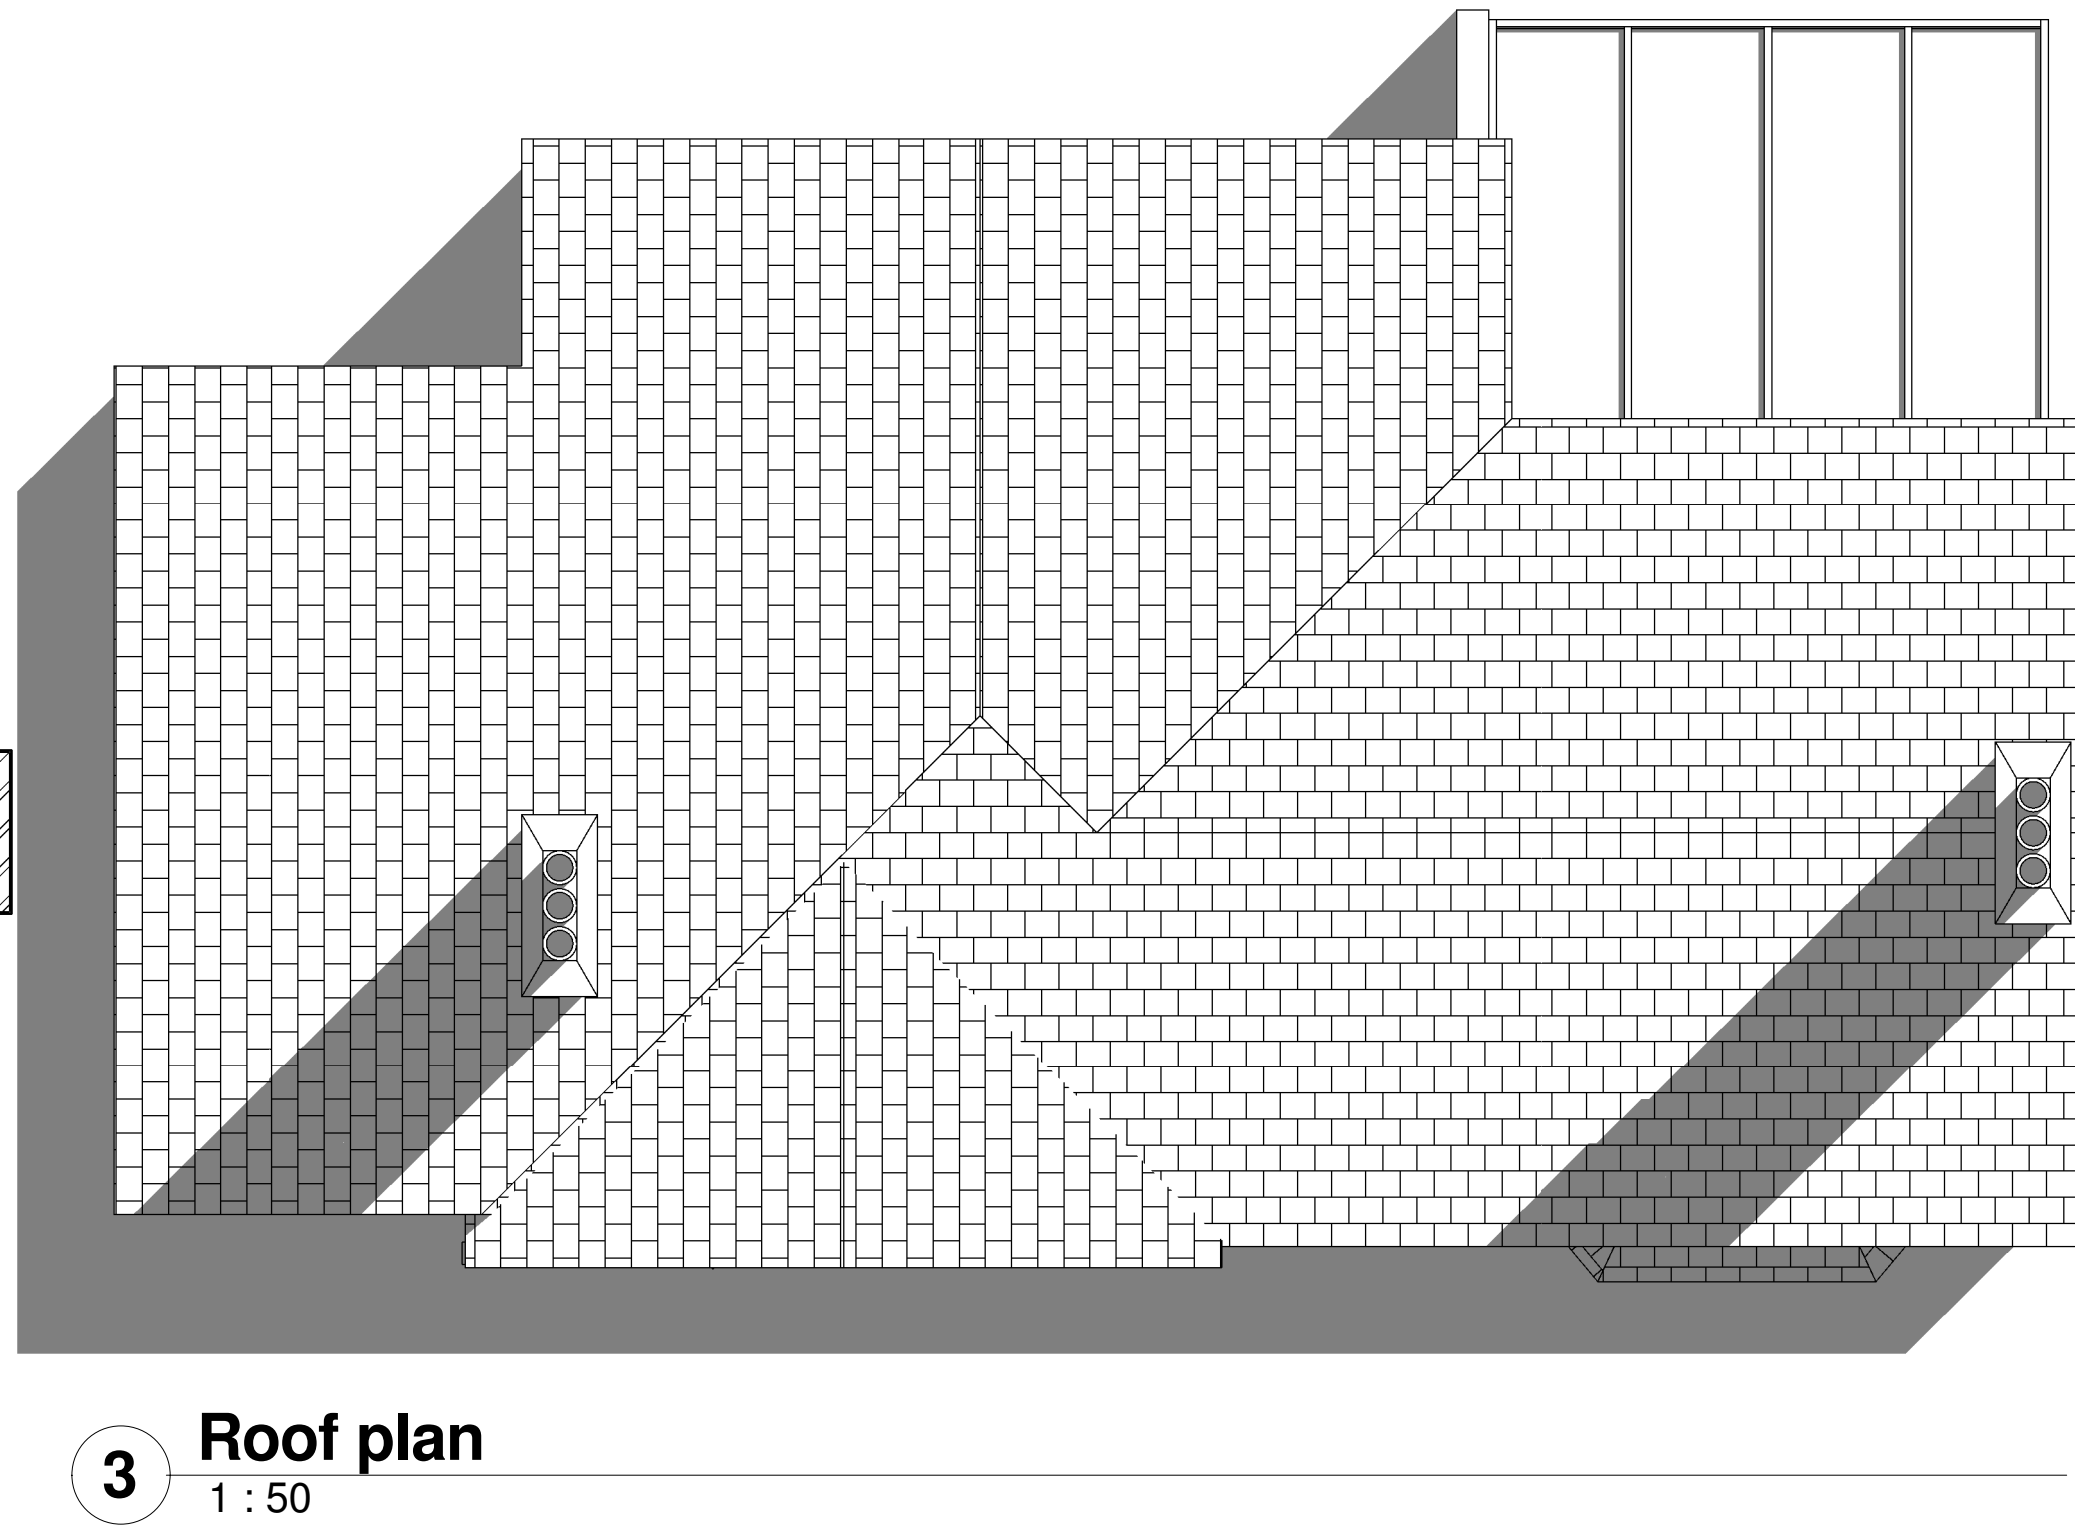
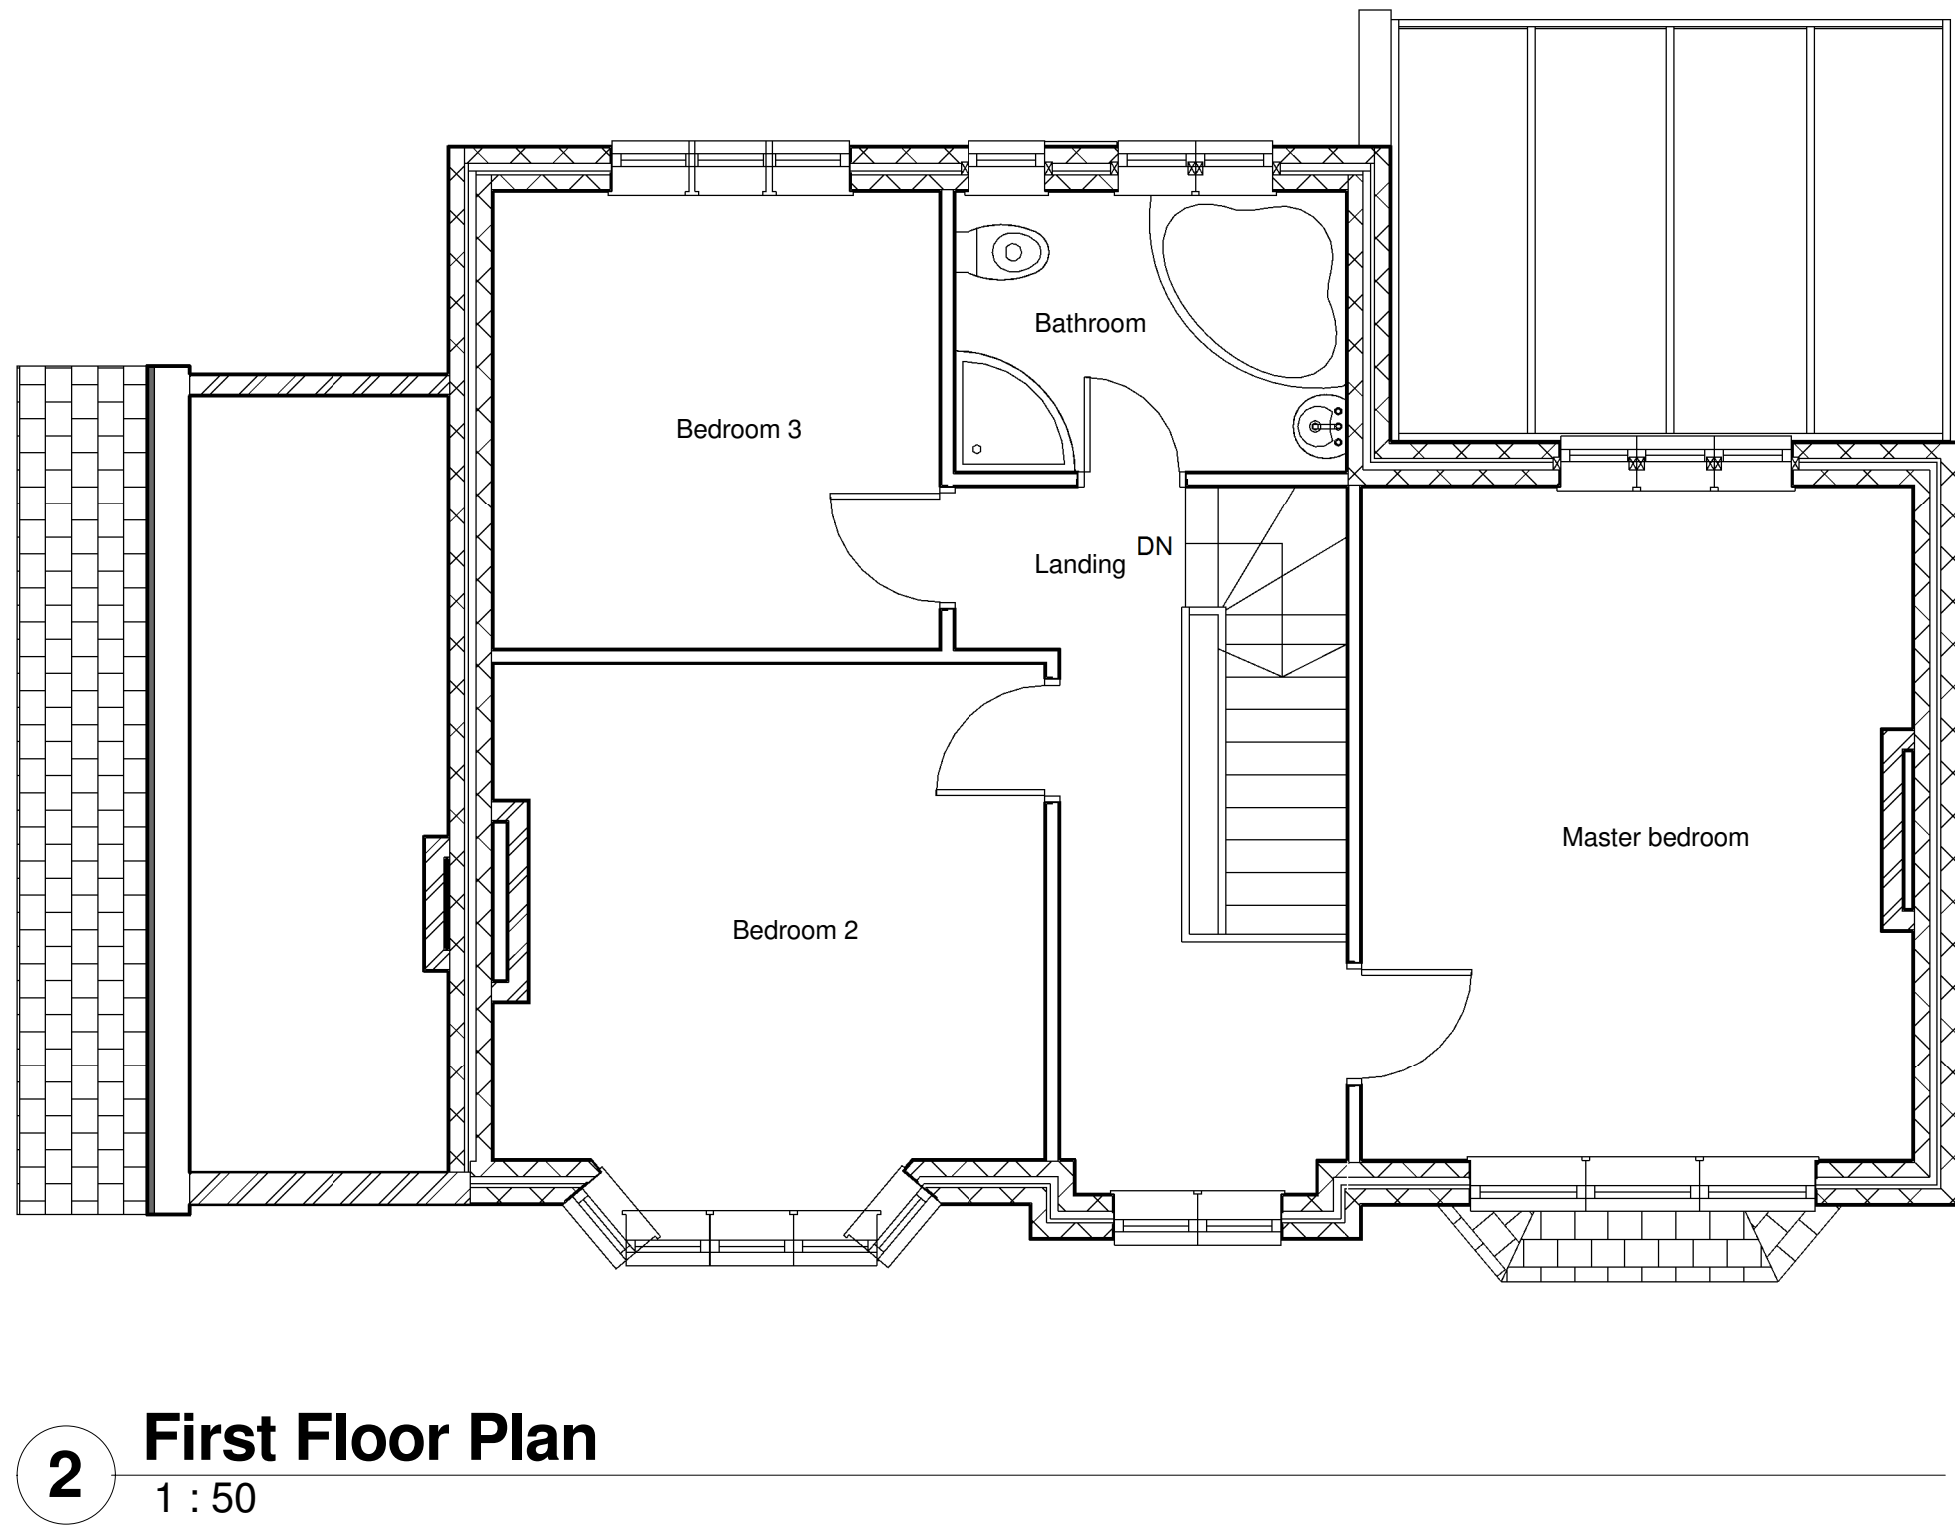
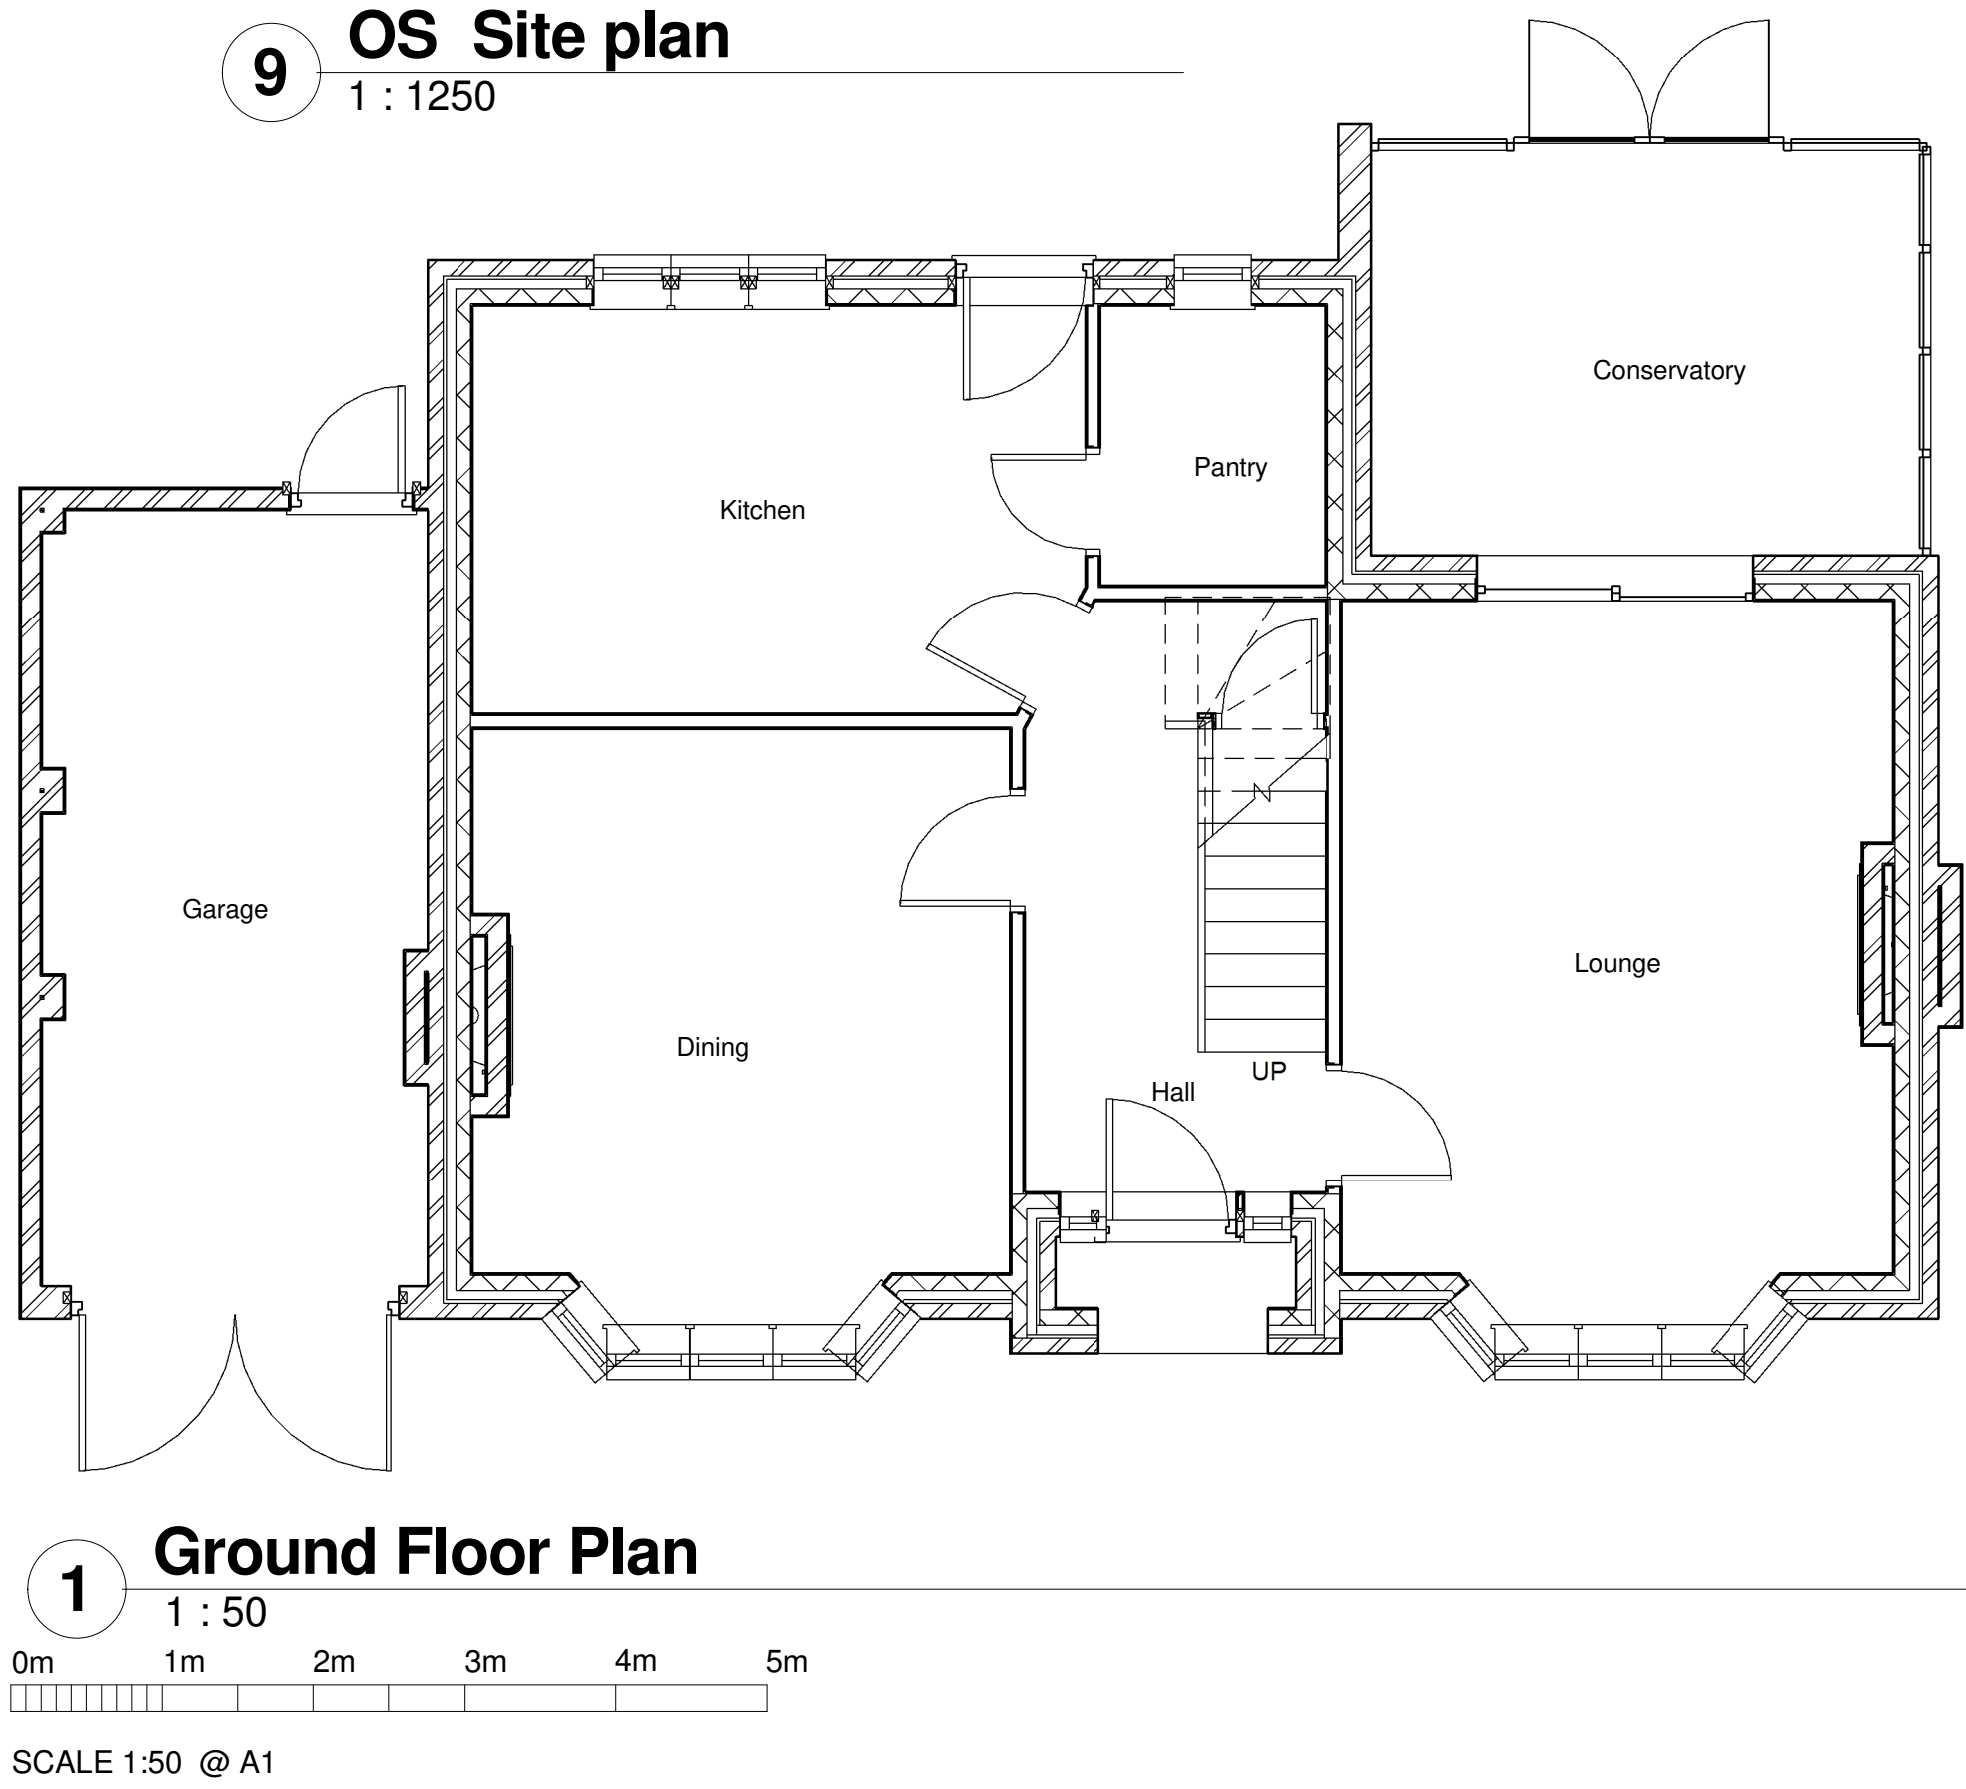
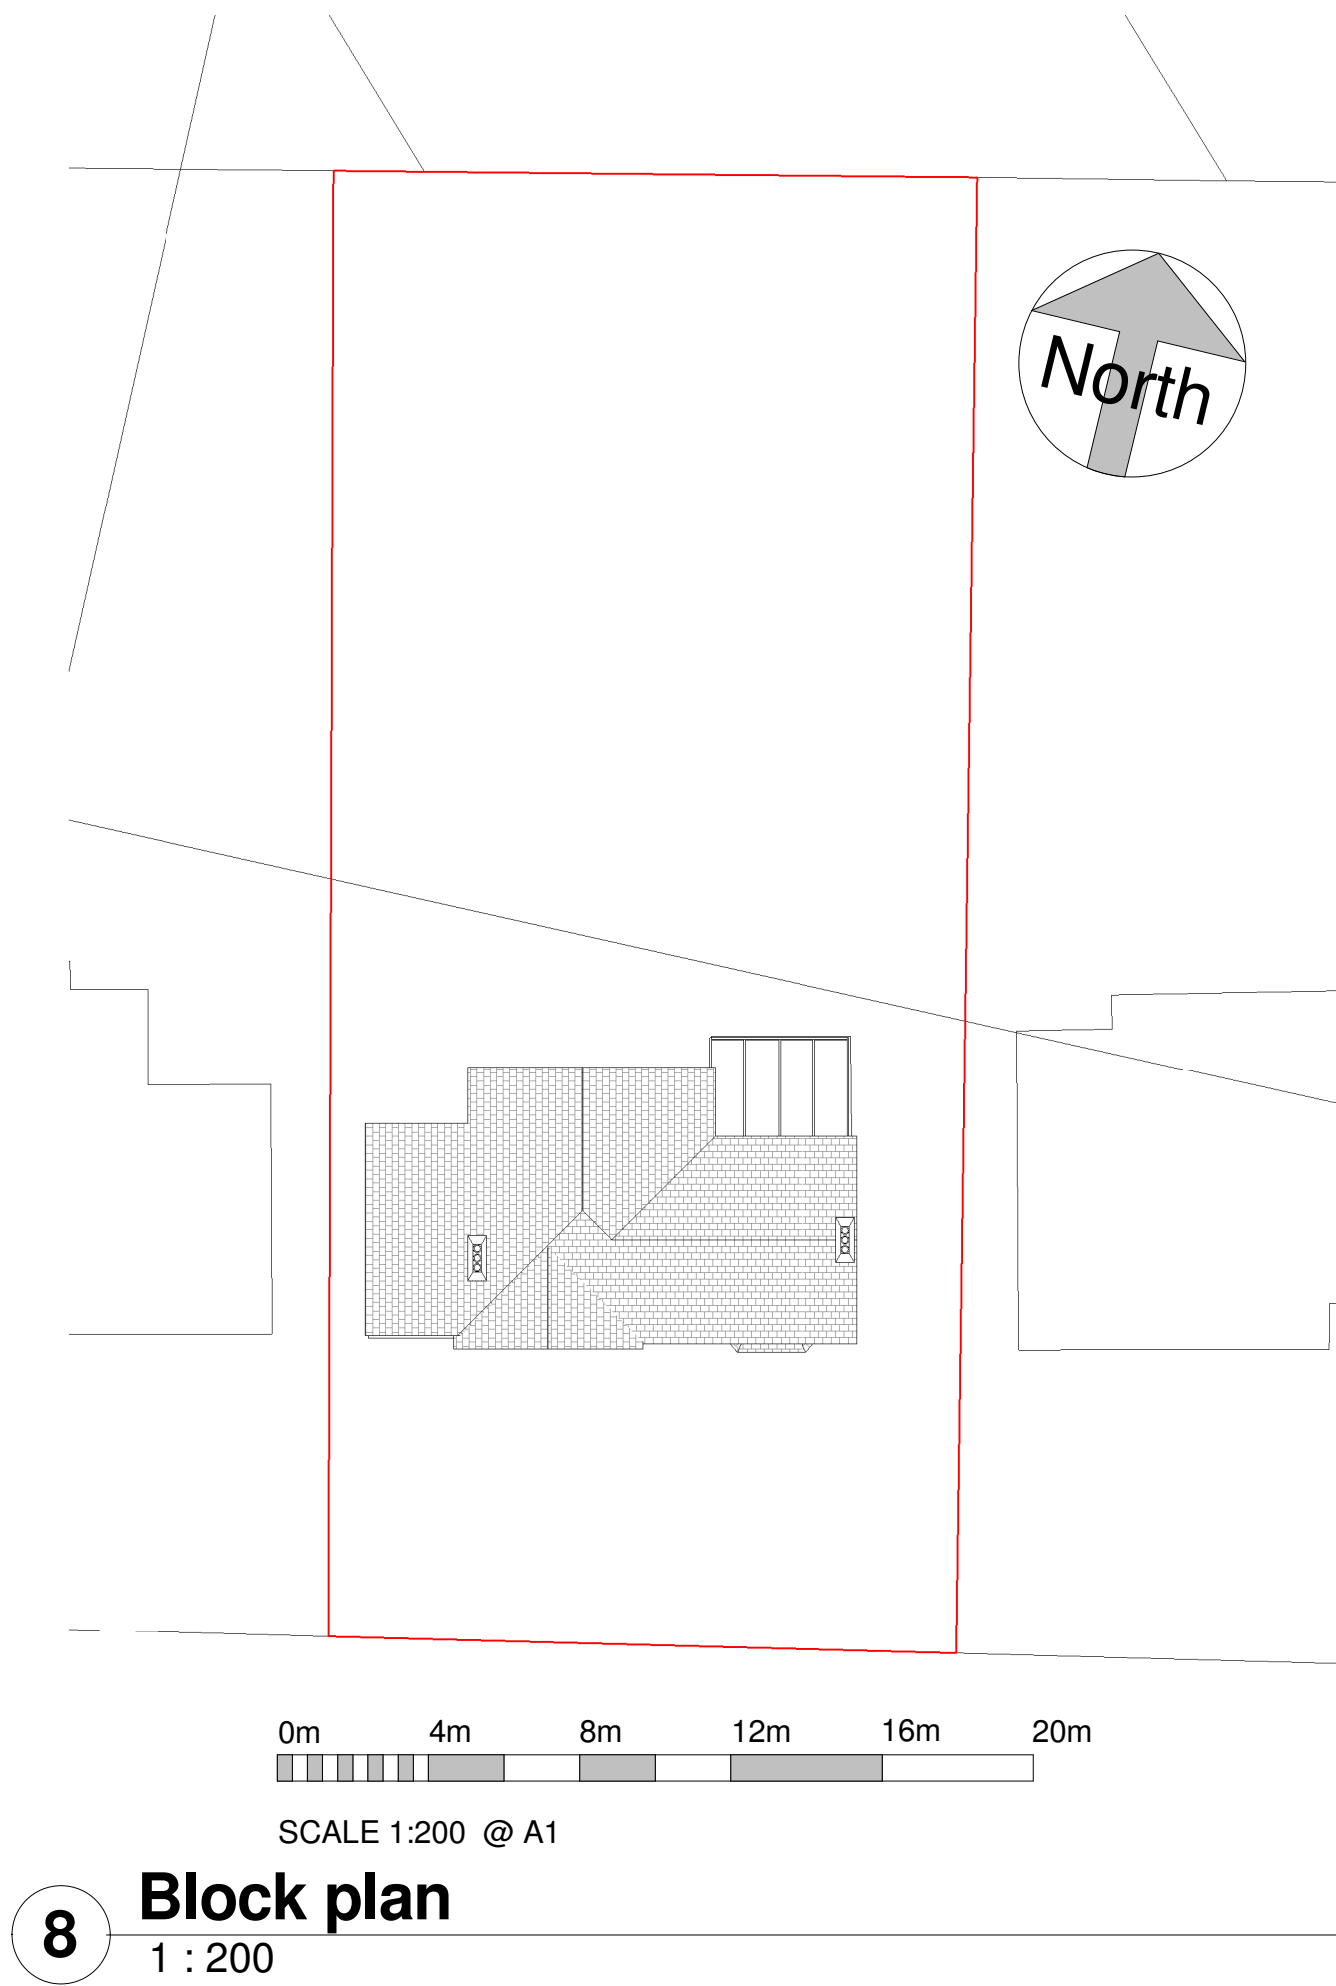


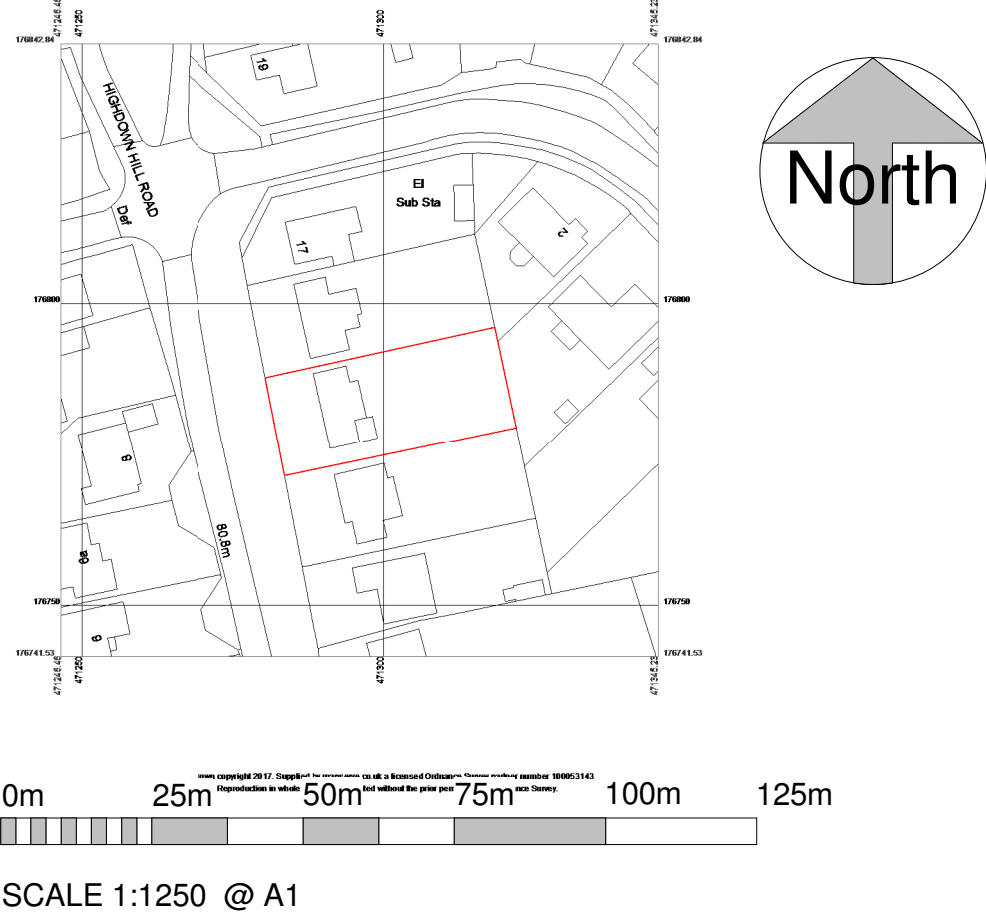

SHEET: A1	DWG NO: A100	DATE: 23/01/2017		DRAWINGS PROVIDED BY:	PROJECT DESCRIPTION:	SHEET TITLE:
				PLAN-IT-DESIGN	Mr John Robinson	
				info@planitdesign.org www.planitdesign.org 20 Wenlock Road, London, N1 7GU	13 Highdown Hill Road, Reading RG4 8QR	
All measurements are taken using laser measure and therefore, may be subject to a small margin of error.				All drawings & designs are the property of Plan-it-Design. Copyright © Plan-It-Design 2016.		Existing
						For construction purposes use given dimension only.