



NOTE
ALL MATERIALS INTENDED TO BE USED ON
NEW EXTENSION ARE TO MATCH EXISTING.
THIS DRAWING HAS BEEN PREPARED WITHOUT
THE BENEFIT OF AN ACCURATE SITE SURVEY
ALL KITCHEN/BATHROOM FITTINGS
ARE INDICATIVE ONLY.

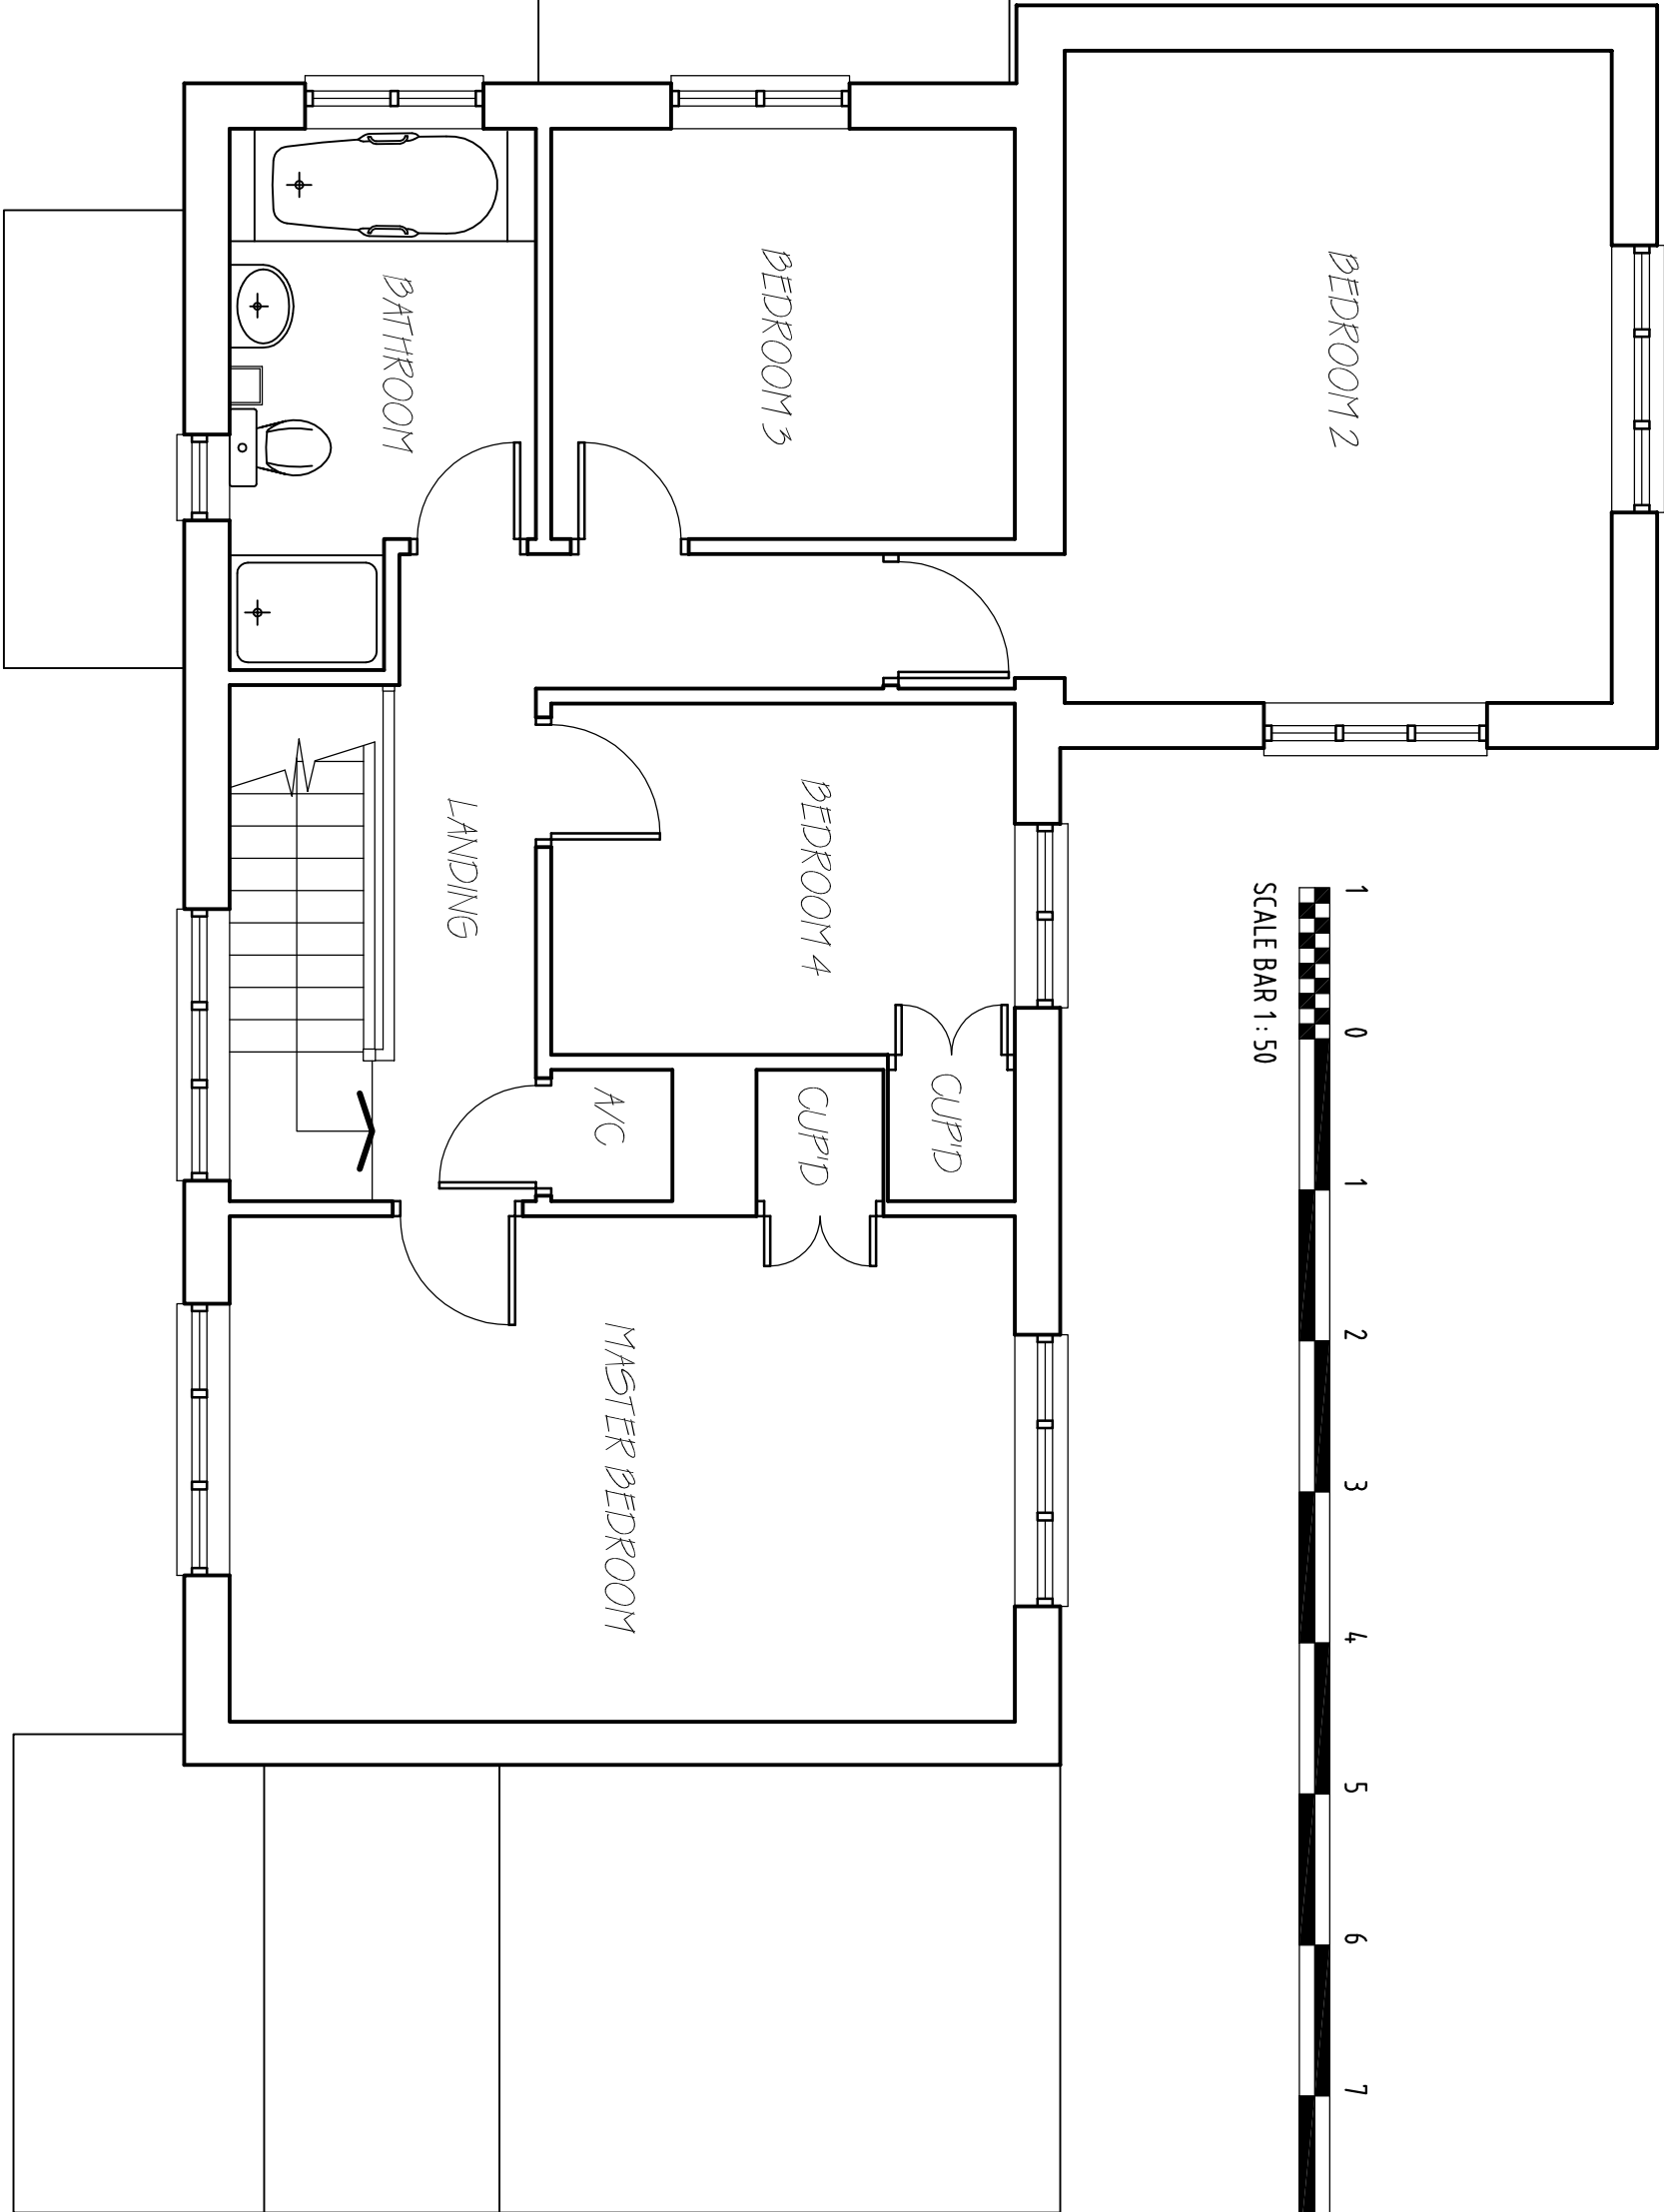

EXISTING FIRST FLOOR LAYOUT (Scale 1 : 50)

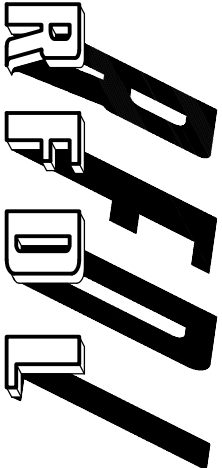

RICHARD FENN DESIGNS LIMITED
11 HARRIER CLOSE, WOODLEY,
READING, BERKSHIRE, RG5 4PE.
Telephone READING (0118) 9691684
www.richardfenndesigns ltd.co.uk

PROPOSED TWO STOREY SIDE AND FRONT
EXTENSIONS AND SINGLE STOREY FRONT
AND SIDE EXTENSIONS TO 2 SOUTH DRIVE,
LEIGHTON PARK, READING
for MR AND MRS PHILIP BENNETT

EXISTING FIRST FLOOR LAYOUT			DRAWING NO.
REVISIONS			PB21
DATE	SCALE	REVISION	
DECEMBER 9th 2017	1 : 50		