


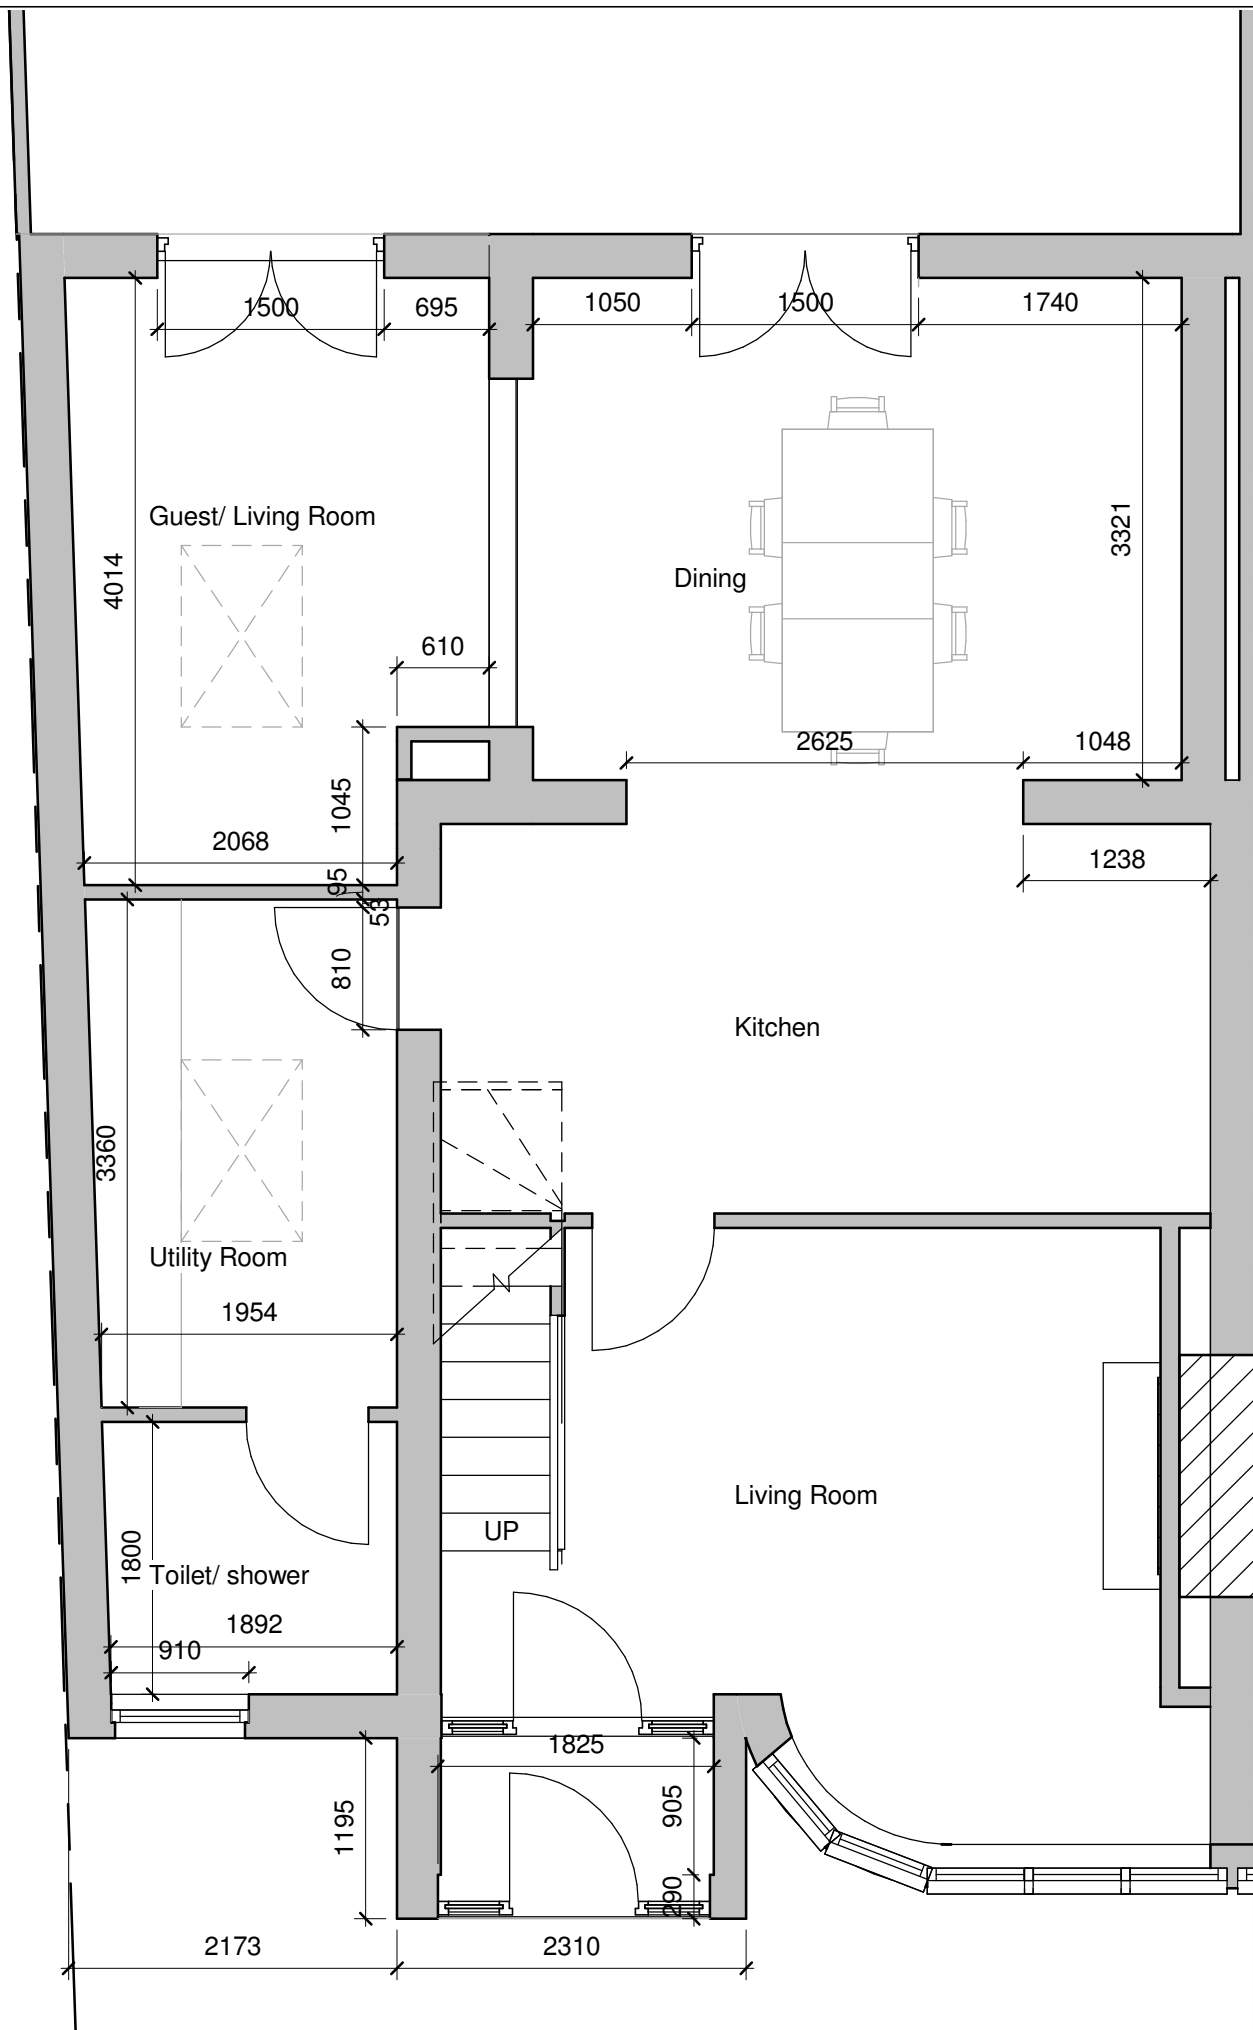

Proposed Ground Floor 1/50



**Proposed Front (North)
Elevation 1/100**



**Proposed Rear (South)
Elevation 1/100**



Proposed Side (Est) Elevation 1/100

NOTES: ALL MATERIALS FOR EXTENSION TO MATCH EXISTING

PROJECT	CLIENT	
	Prof Chris Harty	
SHEET	Scale (@ A3) As indicated	Project address 45 Stanhope Road , Reading
	Date August 2017	DRAWING NUMBER CH-PA-0917-A104
Poposed Ground Floor and Elevations		Drawn by Arch Laura Maftai