



Second Floor Plan

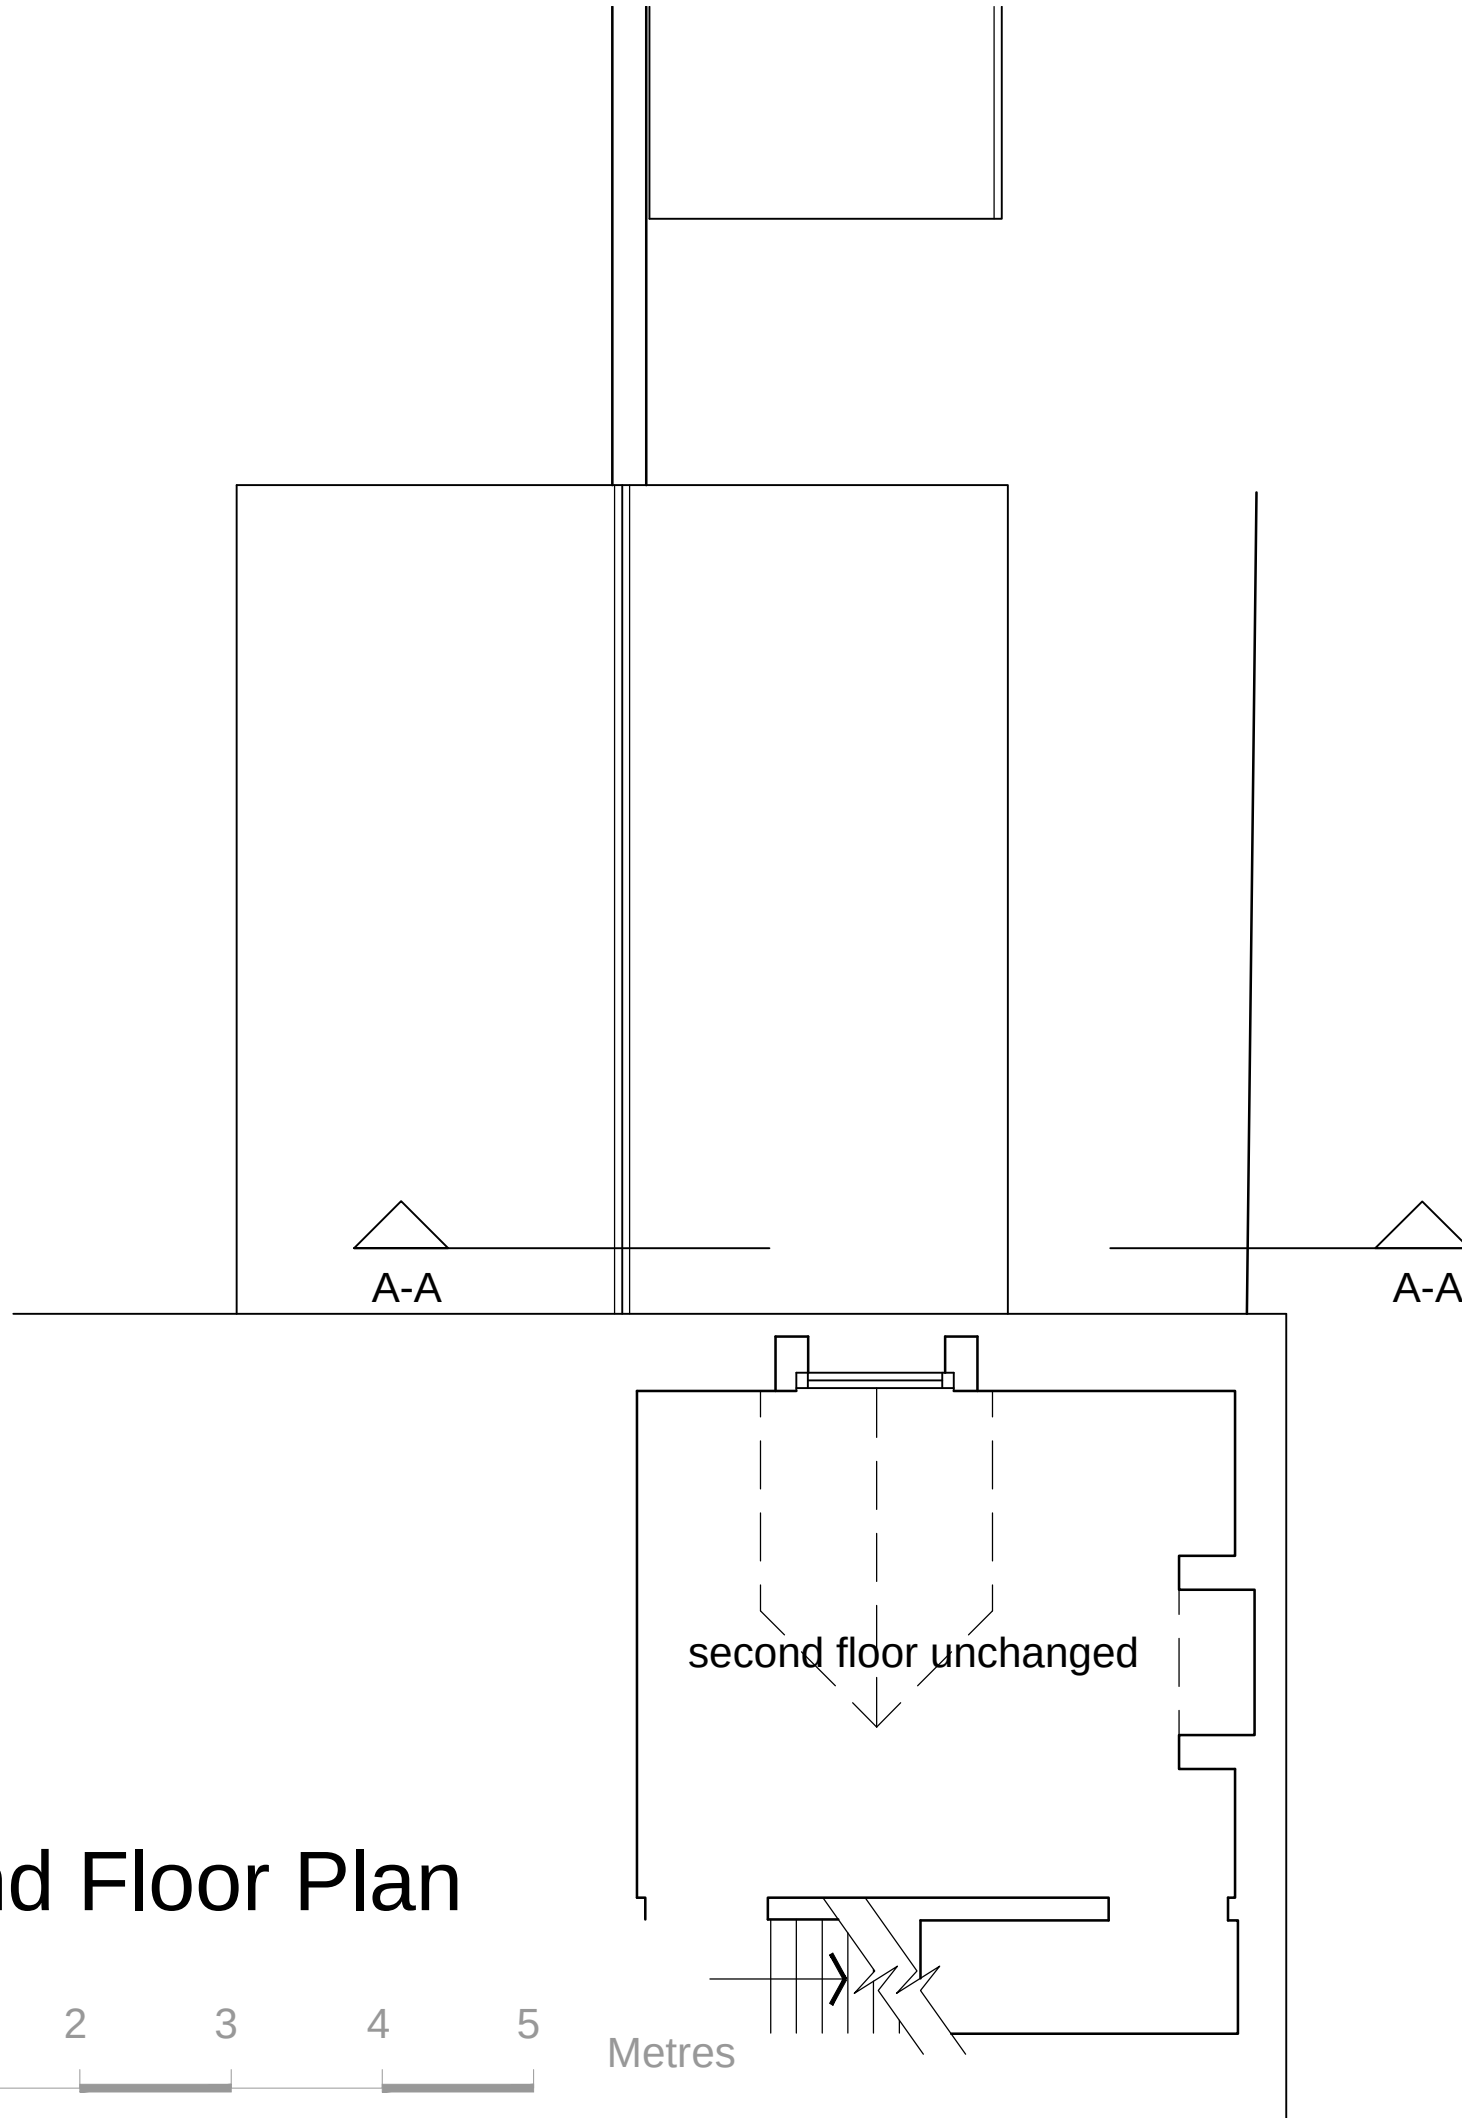

Metres



second floor unchanged

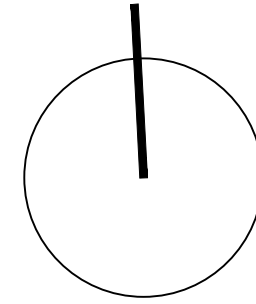

North

Rev No.	Date	Drawn	Description
A	1117	CD	name change

Mr & Mrs Lainchbury
40 Mill Green, Caversham. RG4 8EX
Existing part second floor plan
aug 2017 CD 1:50 @ A3
CDA114-03 A

cdalearchitect ltd
7 church close
east hagbourne
ox11 9lp
reg. eng. 76 15244