


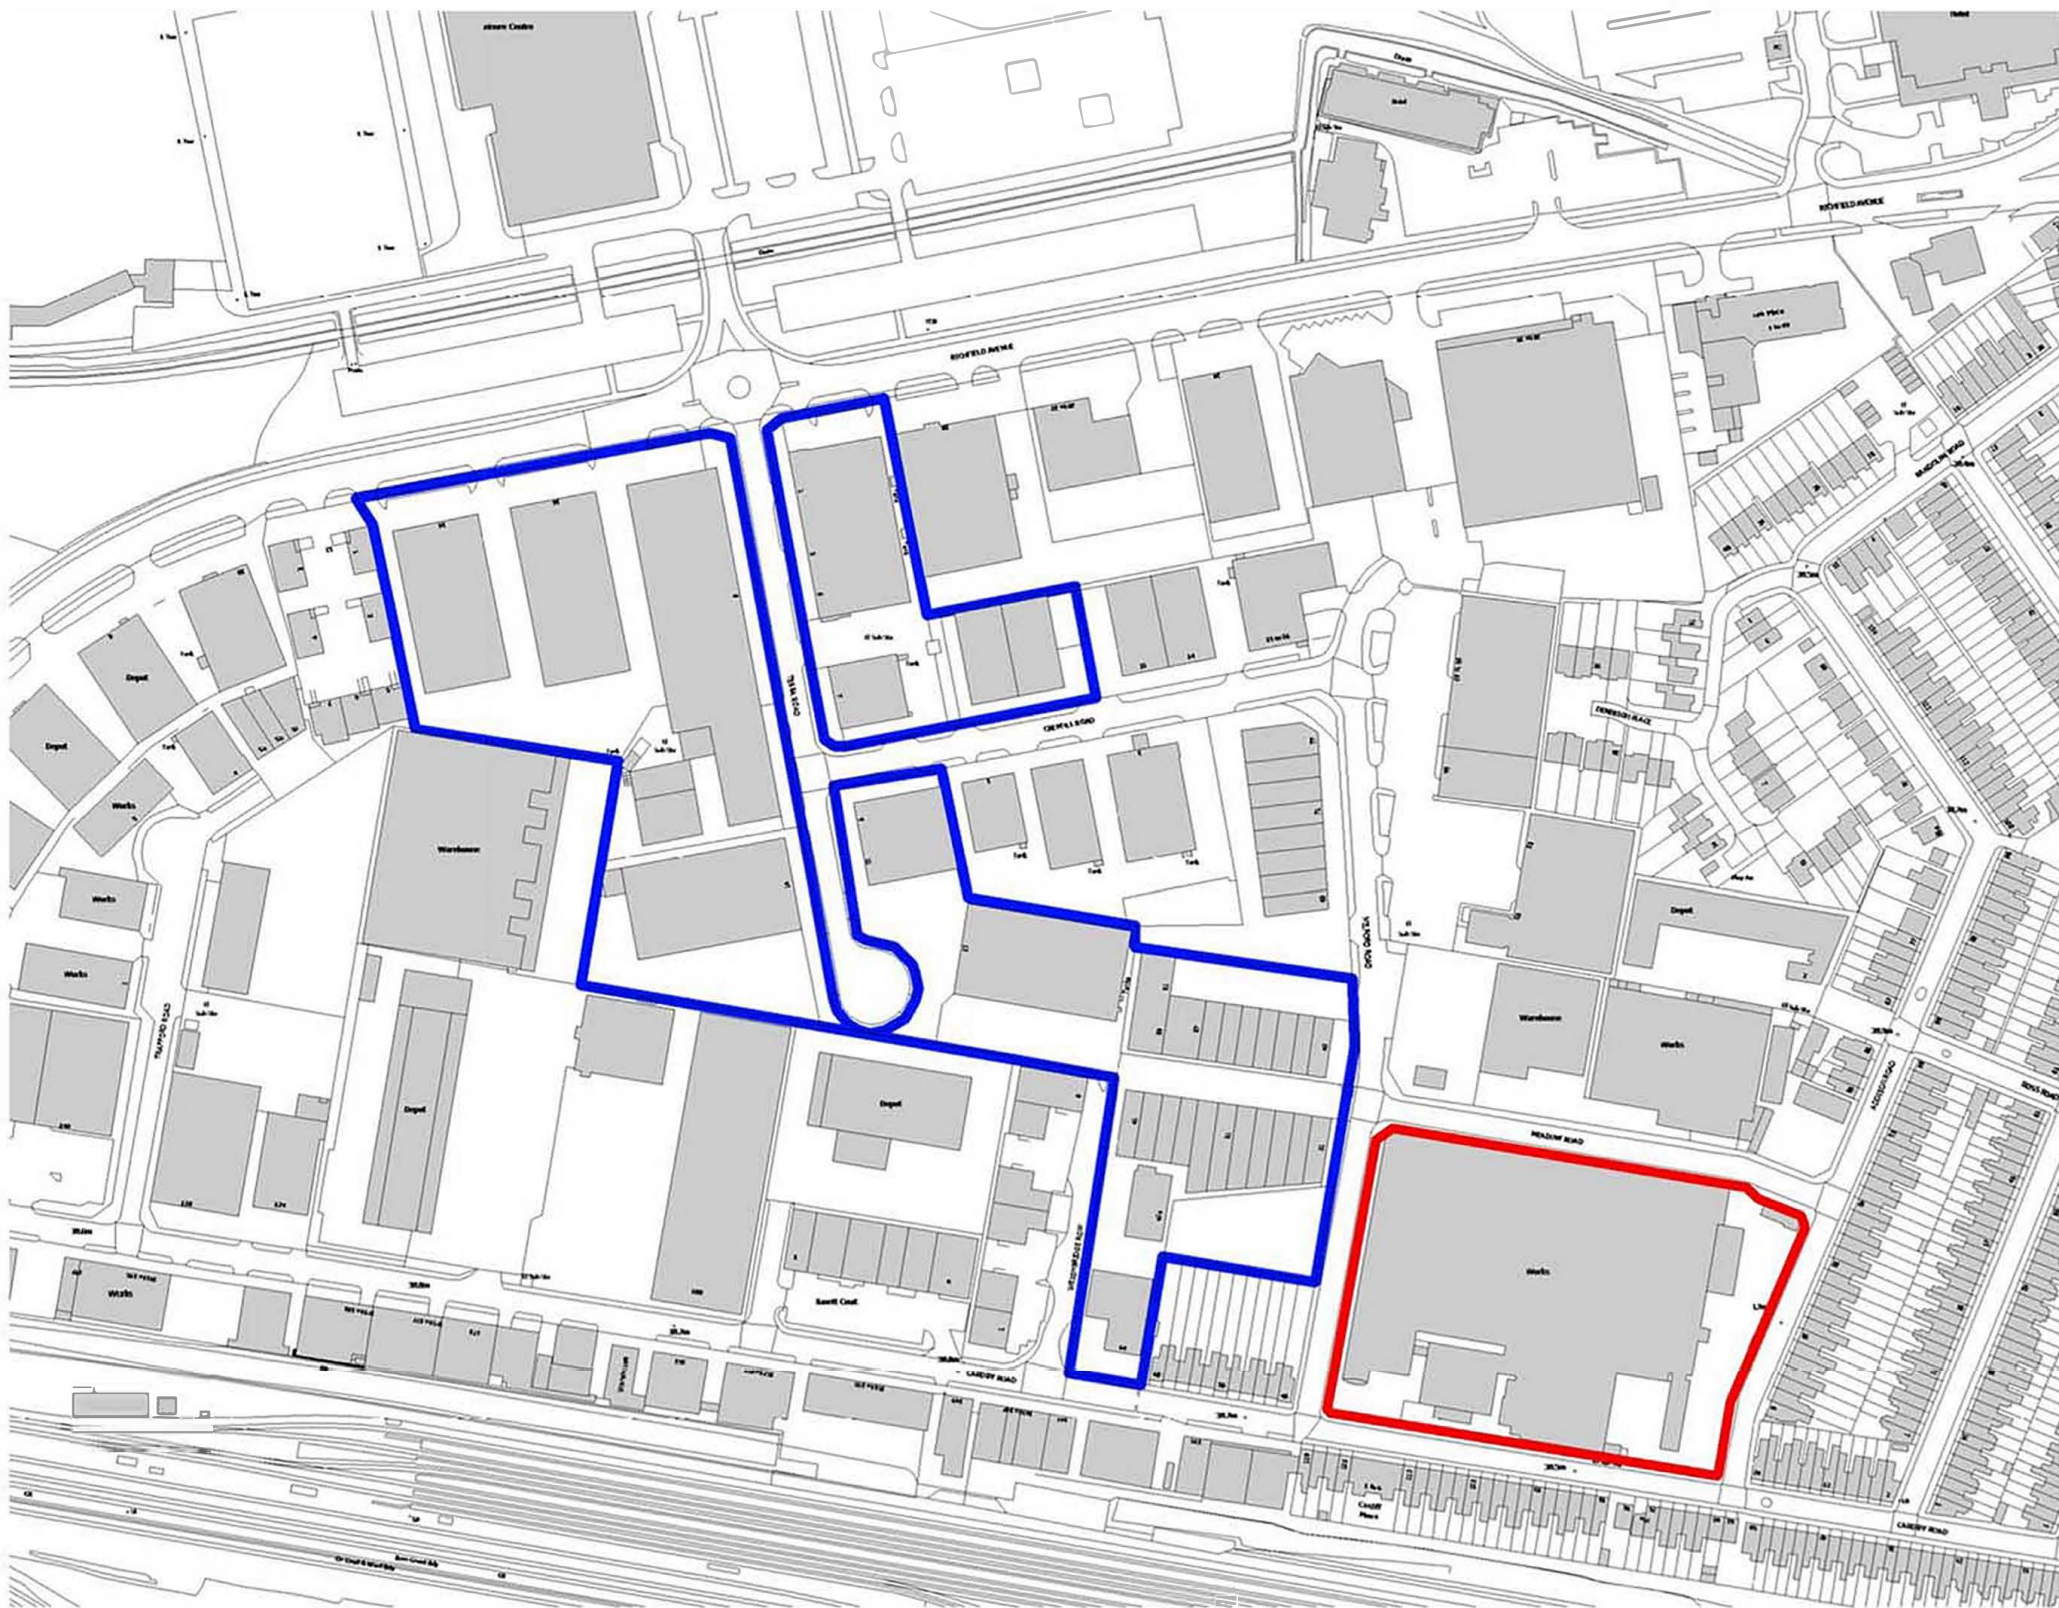

- Site Boundary
3.79 Ha
- Site Boundary
1.31 Ha

Project
Former Cox & Wyman Site
Cardiff Road, Reading
Drawing Title
Location Plan

Date	Scale	Drawn by	Check by
29/09/17	1 : 2500 @ A3	DC	PN
Project No	Drawing No	Revision	
24325	A-PP-E10-01		

**BARTON
WILLMORE**

Planning • Master Planning & Urban Design
Architecture • Landscape Planning & Design • Project Services
Environmental & Sustainability Assessment • Graphic Design

bartonwillmore.co.uk



Reading London Bristol Cambridge Cardiff Ebbsfleet Edinburgh Leeds Manchester Solihull Newcastle