
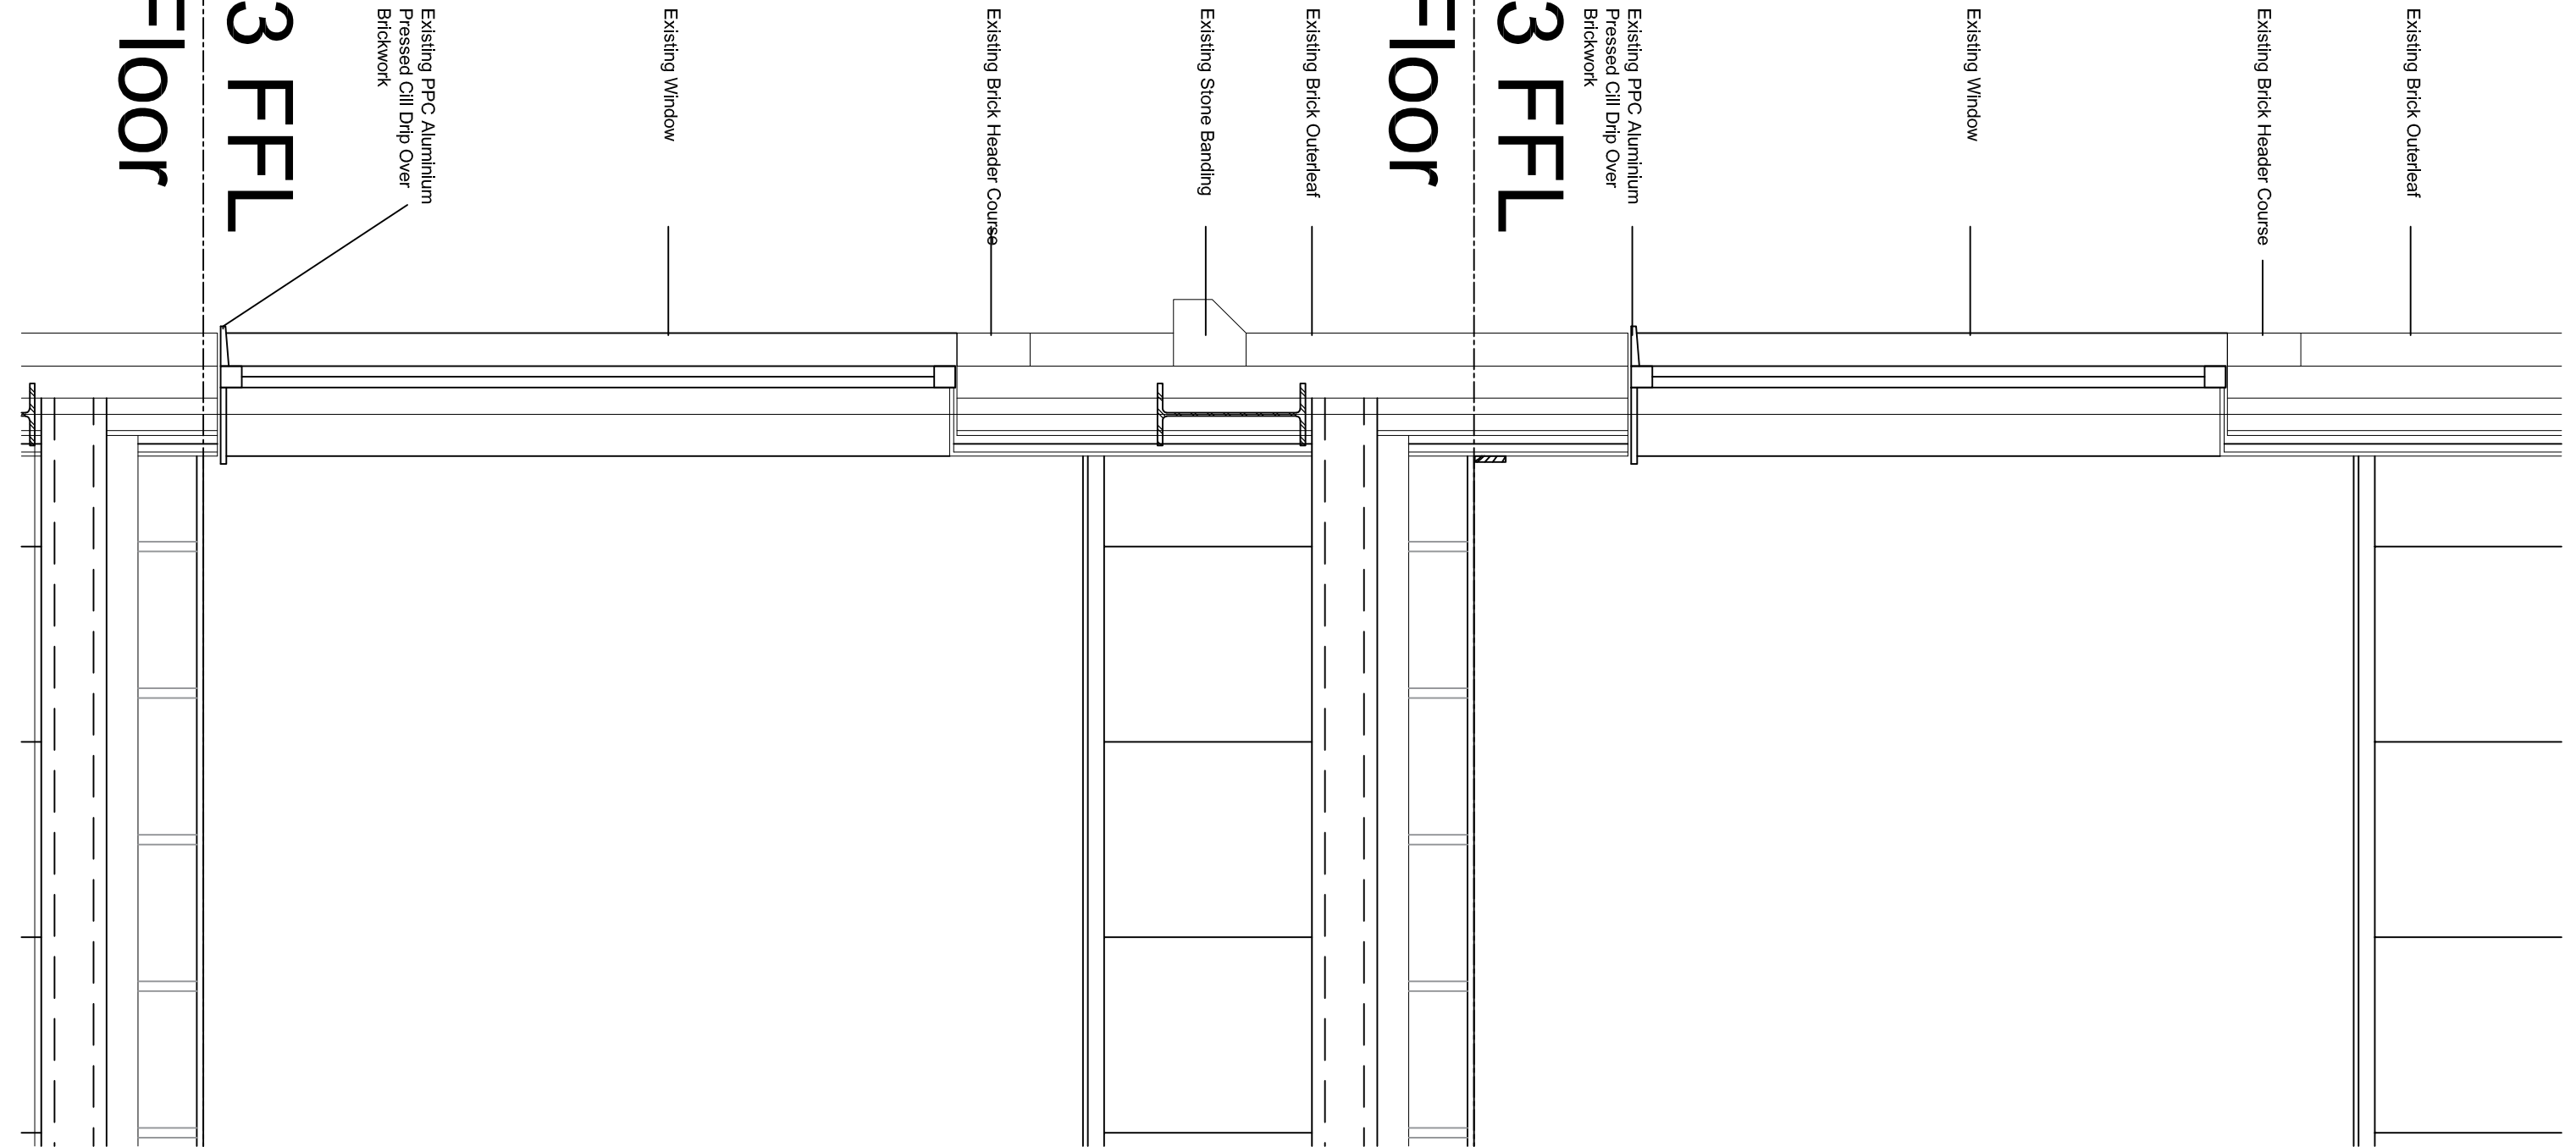


- GENERAL NOTES
1. This drawing is copyright and must not be reproduced without the consent of Greenwell Design Ltd.
 2. All dimensions are in millimeters unless otherwise noted.
 3. Do not scale from this drawing - if in doubt ask.
 4. All dimensions to be checked on site prior to commencement of work or preparation of any construction details.
 5. The contractor shall report any discrepancies in information in writing to the design team at the earliest opportunity.
 6. This drawing is to be read in conjunction with the following relevant information:
 - i) All architects, structural and services engineer's drawings and specifications.
 - ii) All CDM information including designers risk assessments.

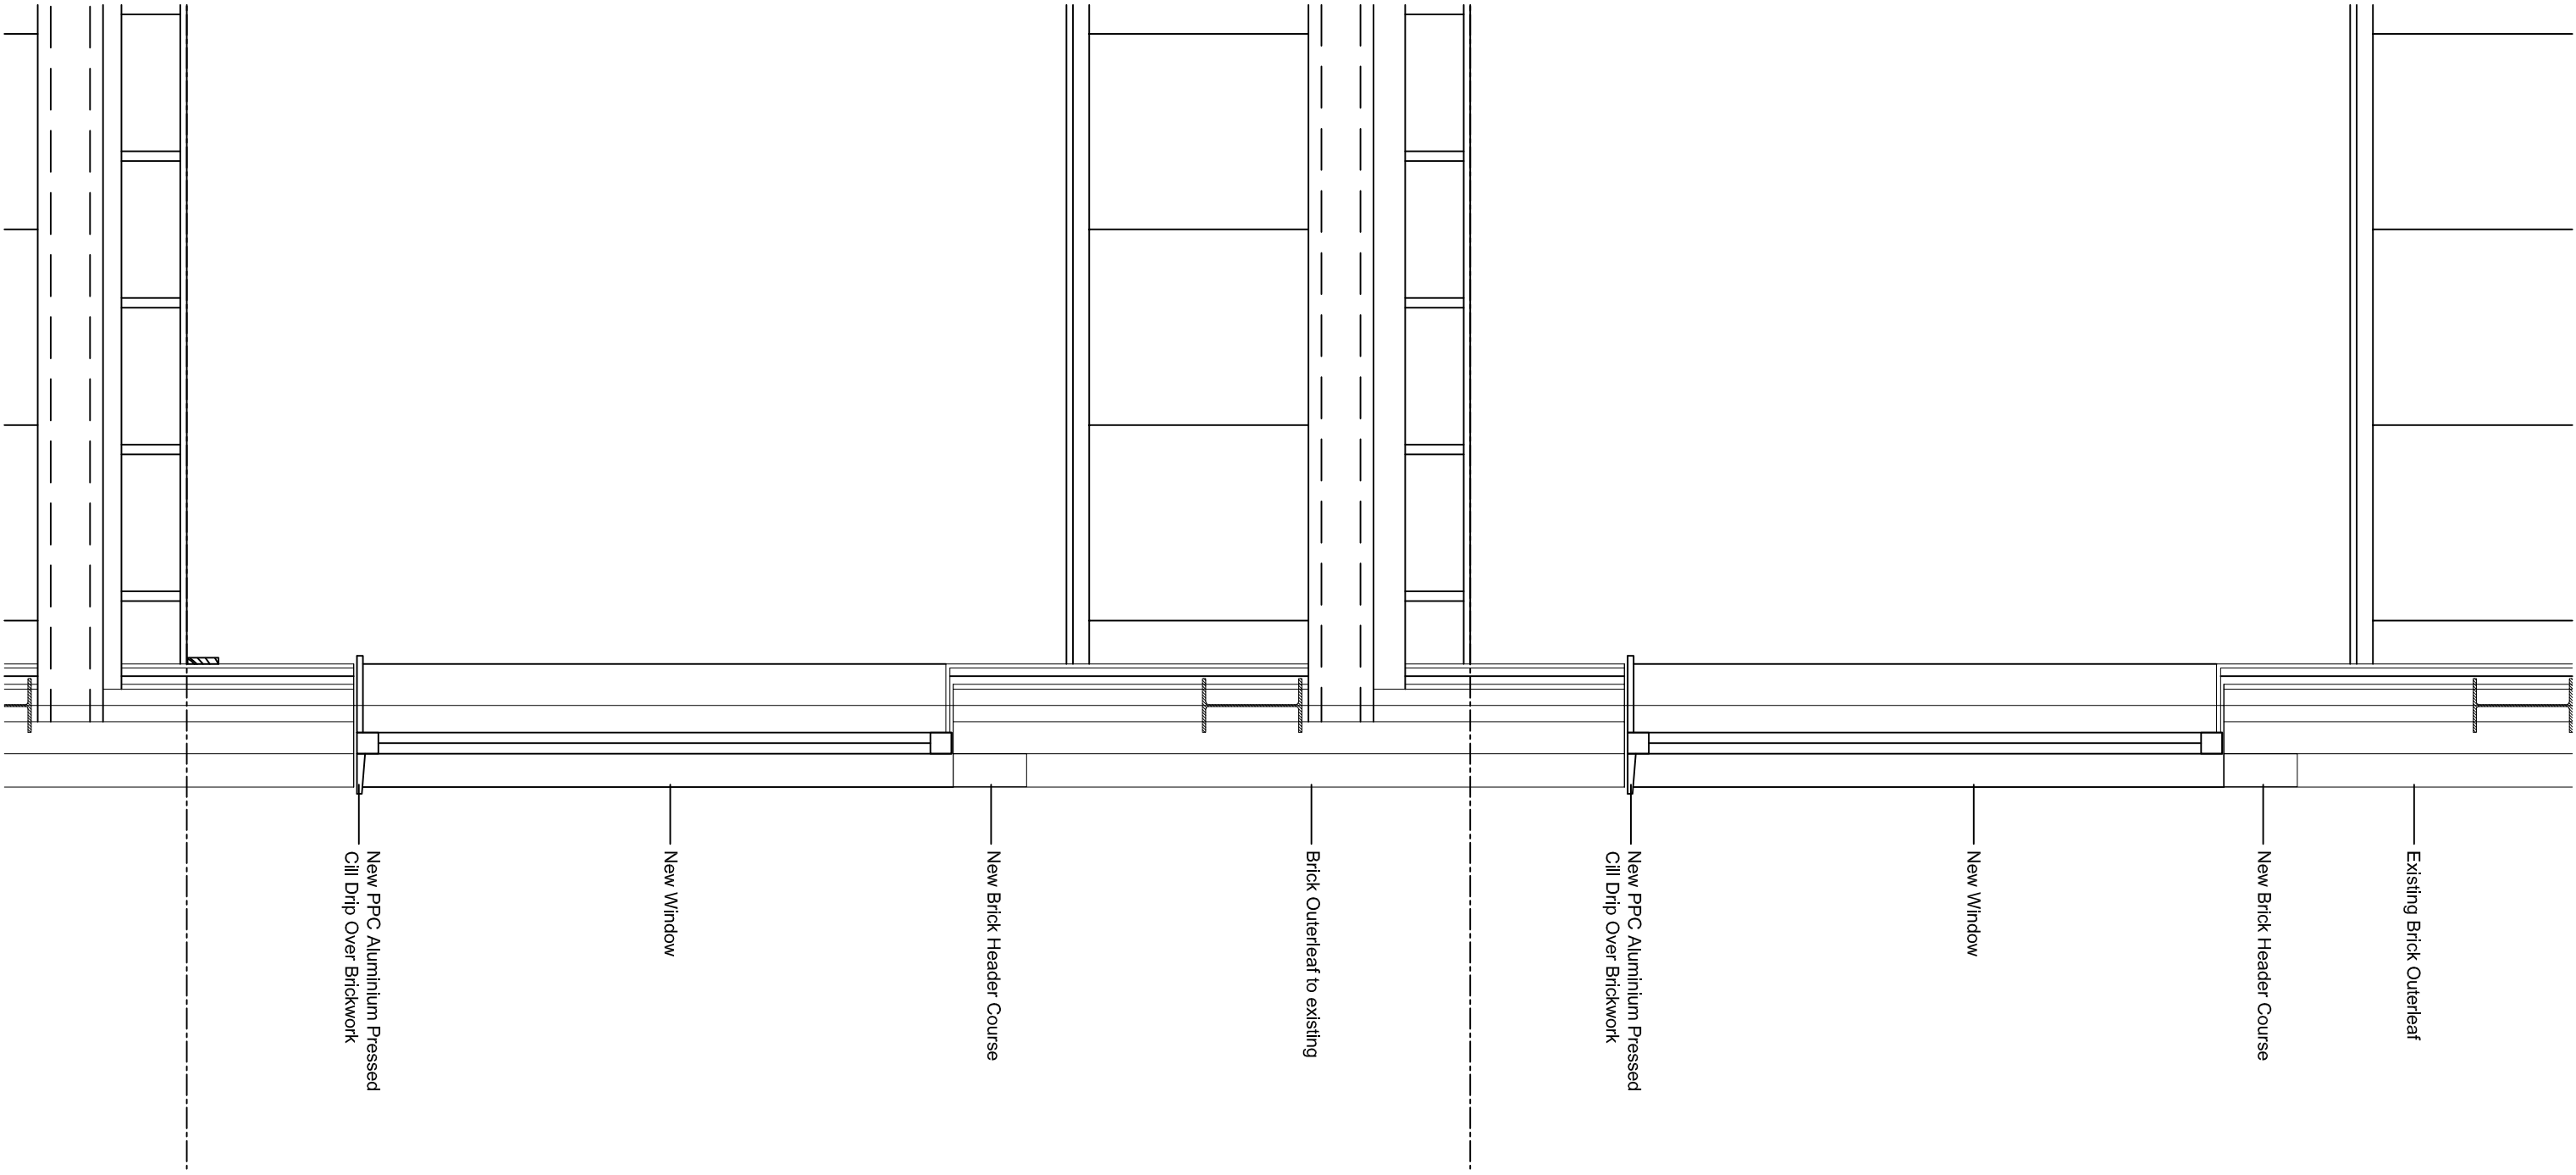

Level 3 51.943 FFL
Approx Extg Floor

Level 2 48.003 FFL
Approx Extg Floor

16033/1036/01
Typical Existing Part Section - Retained Windows
1:20

16033/1036/02
Typical Part Section - New Windows
1:20

greenwell

design

architecture

interiors

urban design

masterplanning

graphic design

conservation

Studio 2, Riverside Centre, Frankland Lane, Dunham, DH1 5TA

T: (0191) 447 1775

www.greenwelldesign.co.uk

Project New Century Place, Reading

Drawing NCP1 - Proposed Typical Detail sections

Scale 1:20	Job no. 16033	Draw no. 1036	Rev: -
at size A1	Status Preliminary		

Do not scale. This drawing is copyright