



Boundary Line

Boundary Line

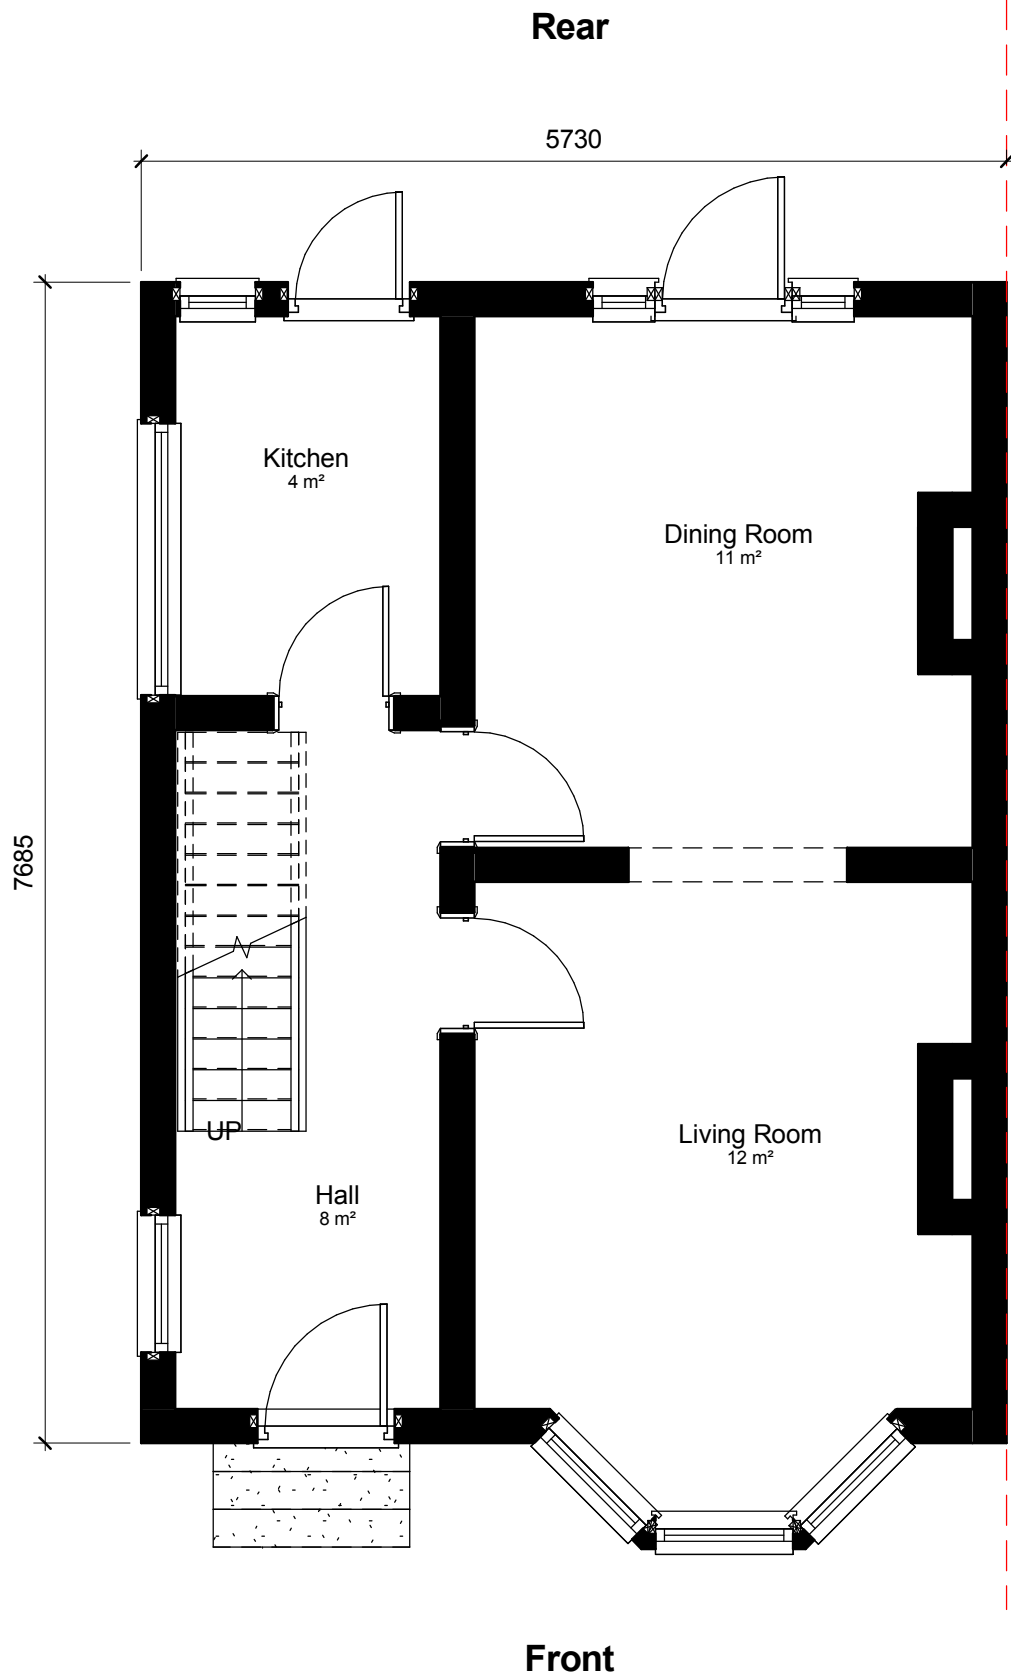


Existing Ground FFL
1 : 50

THIRD ANGLE PROJECTION

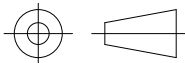

- THIS BAR FOR GUIDANCE ONLY

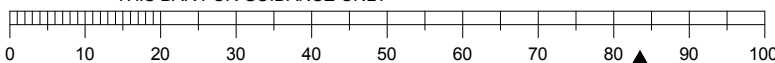

1. 13.03.17



SHEET
Existing Ground Floor

PROJECT
Single storey rear
extension

CLIENT
Mr M Browne,
408 Gosbrook Road,
RG4 8EG.

Date
Jan 2018

Scale (@ A3)
1 : 50

Drawn by
RDB

REV

Checked by
DCB

Project number
BROWNE-TD-249

DRAWING NUMBER
BROWNE-TD-17-249-E1

This drawing is not to be copied without permission from TEKNIDRAFT DESIGNS © 10/01/2018 16:19:53