


The scaling of this drawing cannot be assured		
Revision	Date	Initial
A - Revised for planning	19.03.18	SJ



1

Location Plan

SCALE 1:1250

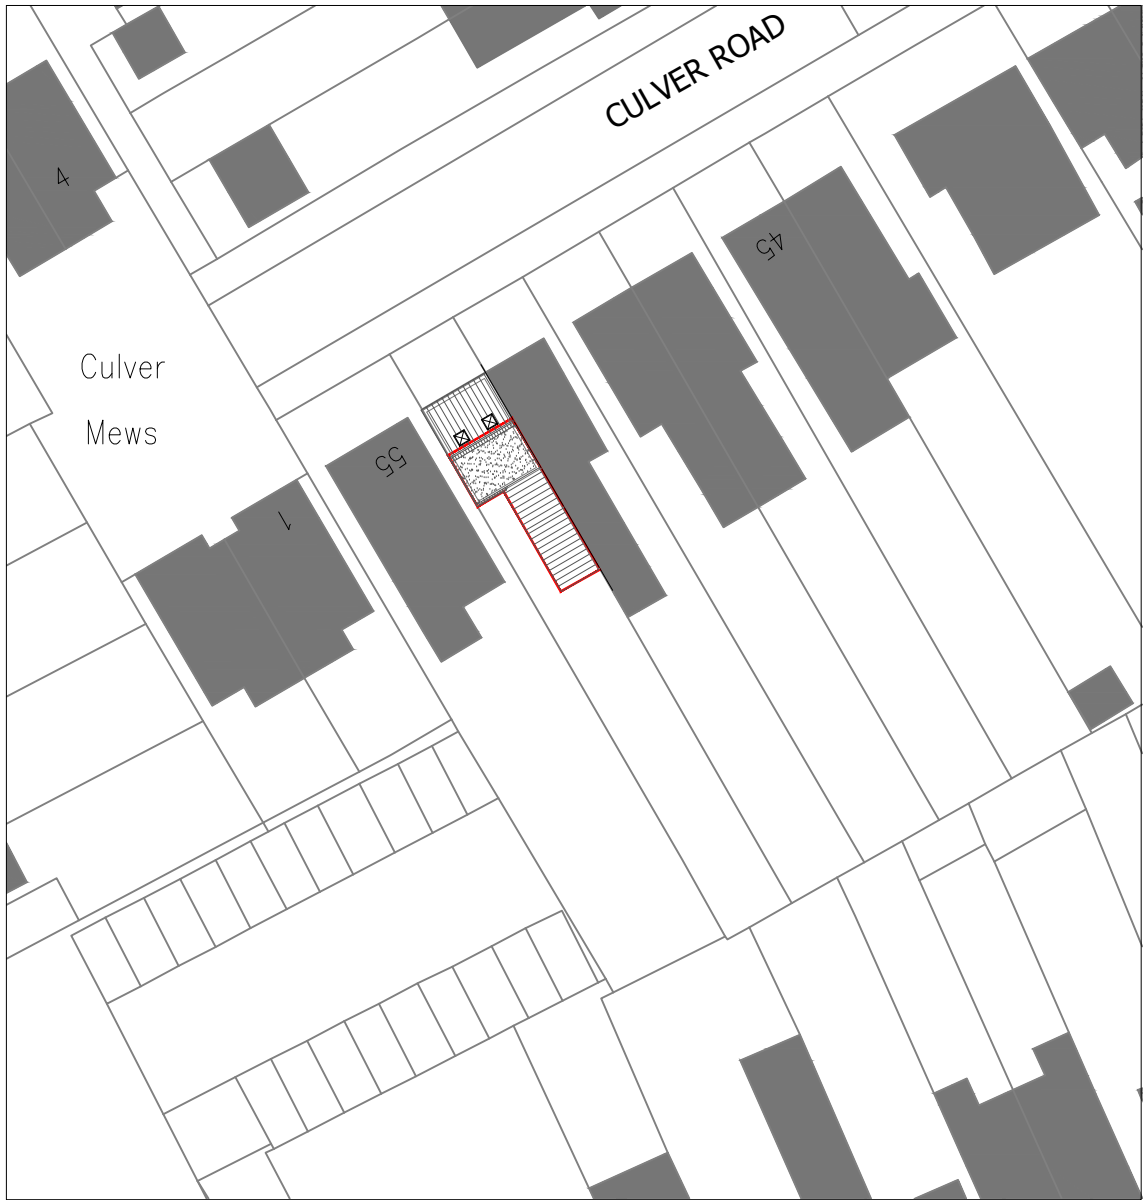


2

Block Plan

SCALE 1:500

This drawing has been prepared without the benefit of a measured building survey or topographic information.
Drawing based on OS data
information received 14.12.17
© Crown Copyright 2017
Licence No. 100031961

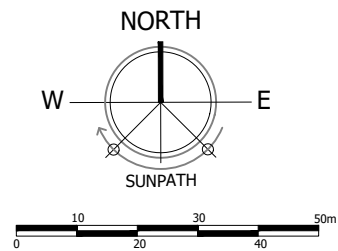

PLANNING

Project
53 Culver Road
Reading RG6 1QA
Drawing Title
Location & Block Plan

Date 25.01.18	Scale As Noted@A3	Drawn by SJ
Project No 066	Drawing No 001	Revision A