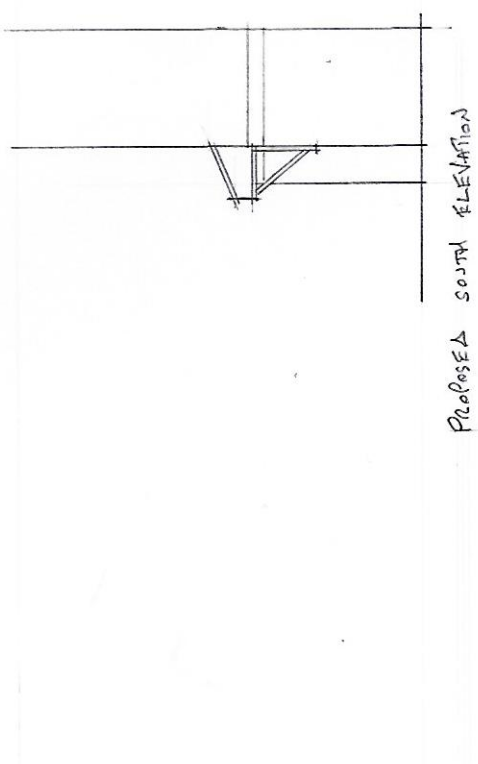
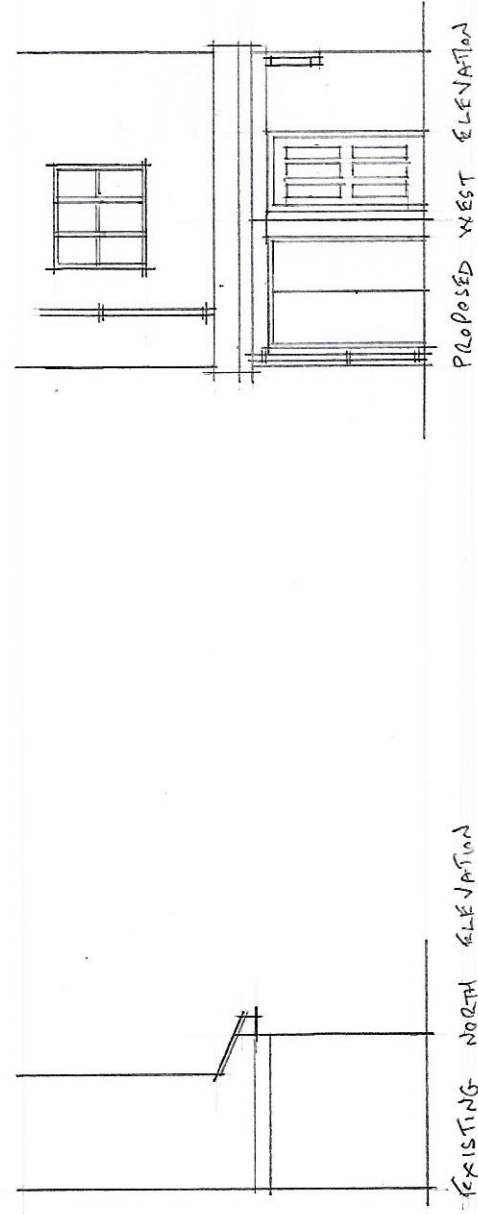
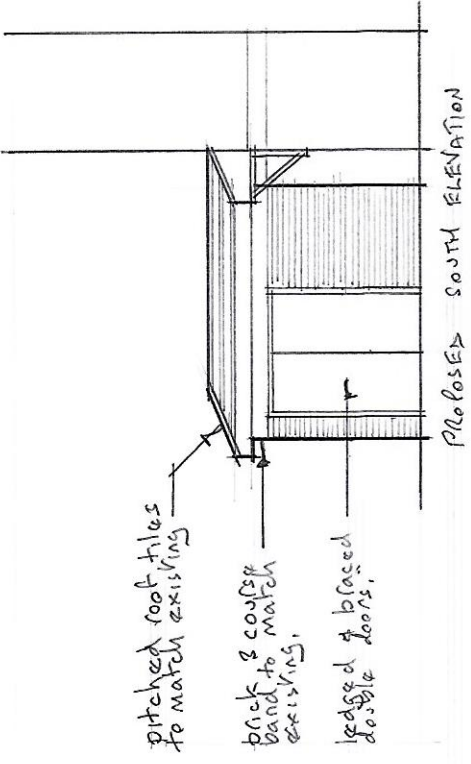
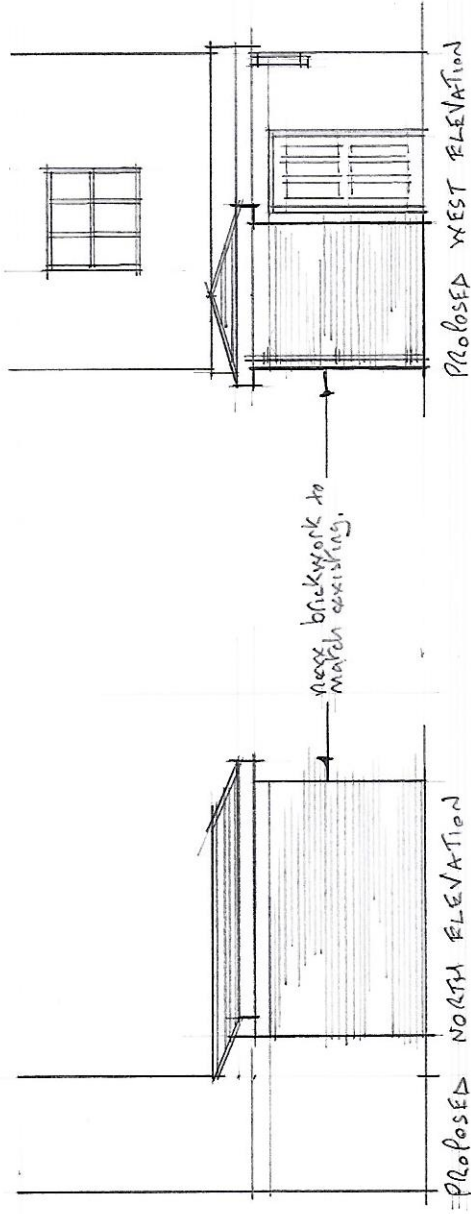


Metcalfe Briggs Surveyors
 Building Surveyors – CDM Co-ordinators
 Project Managers – Party Wall Surveyors
 1 Woodview, Langdon Hills, Basildon,
 Essex SS16 6TZ
 Tel: 01268 950155

Project: 1-21 Belford Court, Laud Close, Reading,
 RG1 6RE

Title: Bin Store – Existing & Proposed Elevations

Drawing No. 10751/02

Scale: 1:100 **Date:** 9th February 2018