


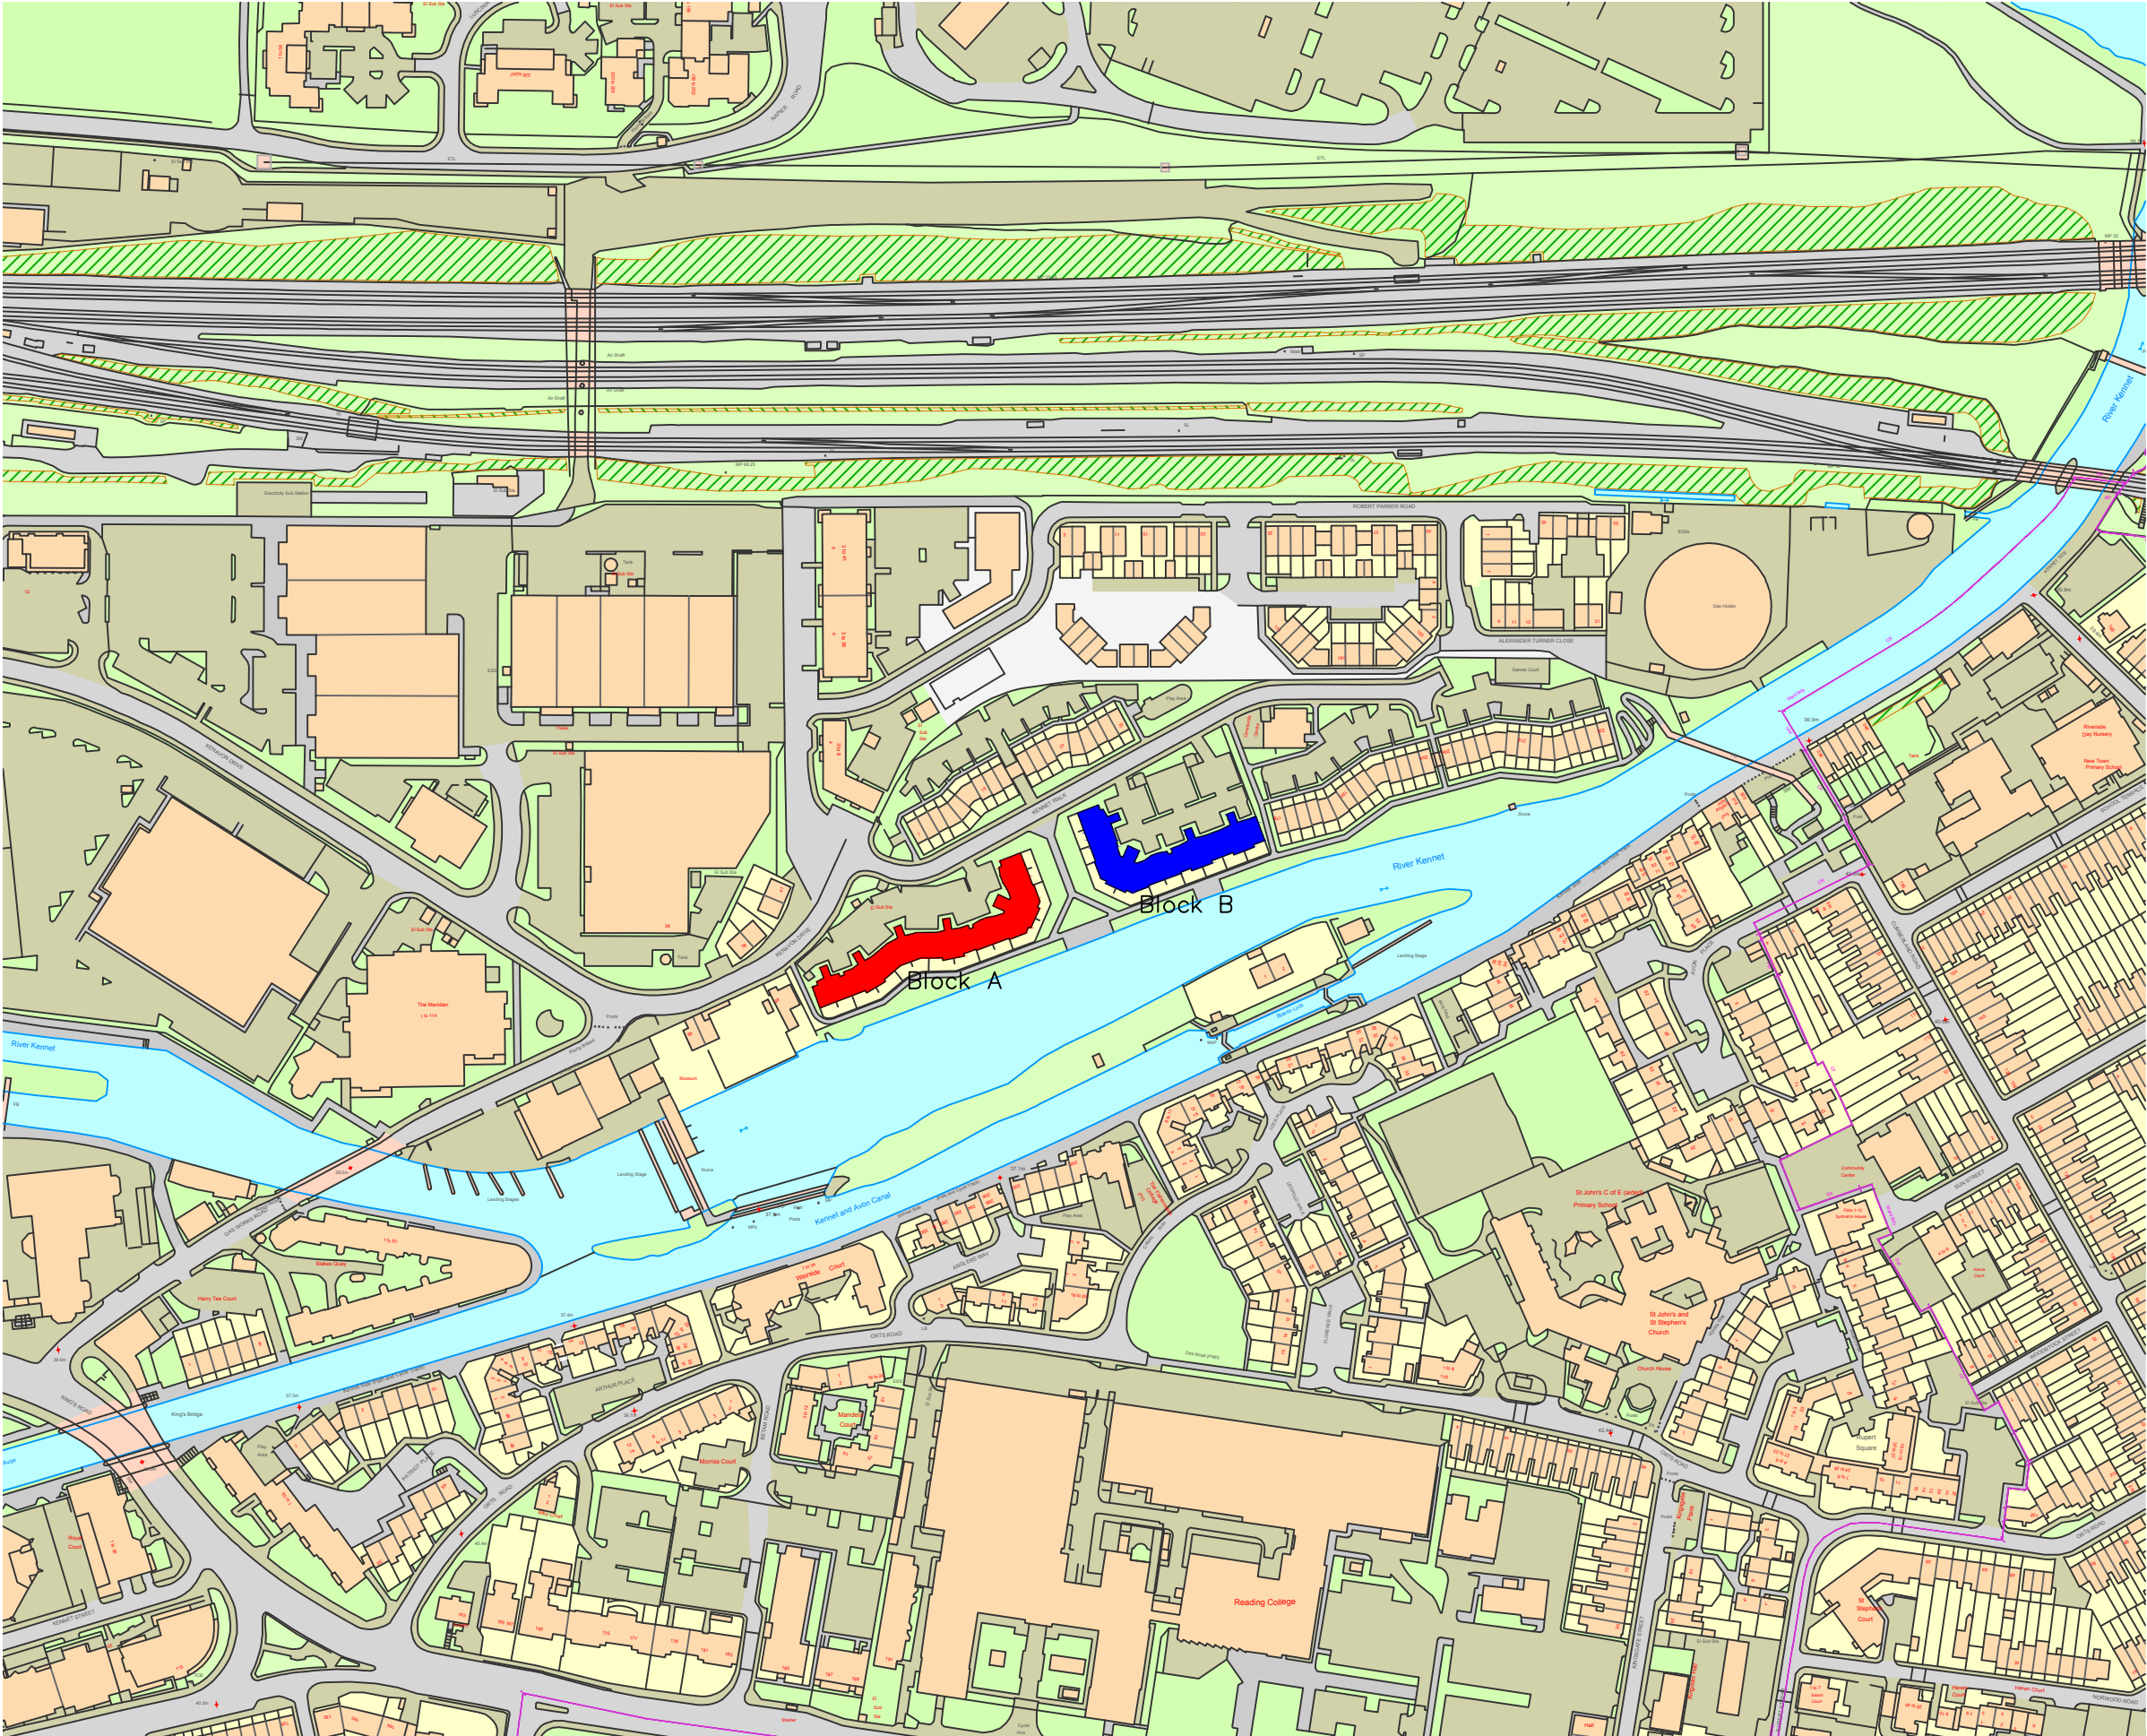

Existing Kennet Walk Location Plan

SCALE 1 : 2500



Notes:	
Amendments:	
Drawing type: Planning	
Client: Kenavon Drive Management c/o RMG	
Project: Kennet Walk Window/Door Set Replacement	
Title: Existing Kennet Walk Location Plan	
Scale: 1:2500 @A3 Date: 12/02/18	
Drawn: JS Checked: CM	
Drg.no: 6414/BS/14/ELP1	Rev: *



Keegans Group
Studio 3
Blue Lion Place
237 Long Lane
London SE1 4PU

T:+44 (0)20 7199 0900
F:+44 (0)20 7199 0901
W: www.thekeegangroup.com