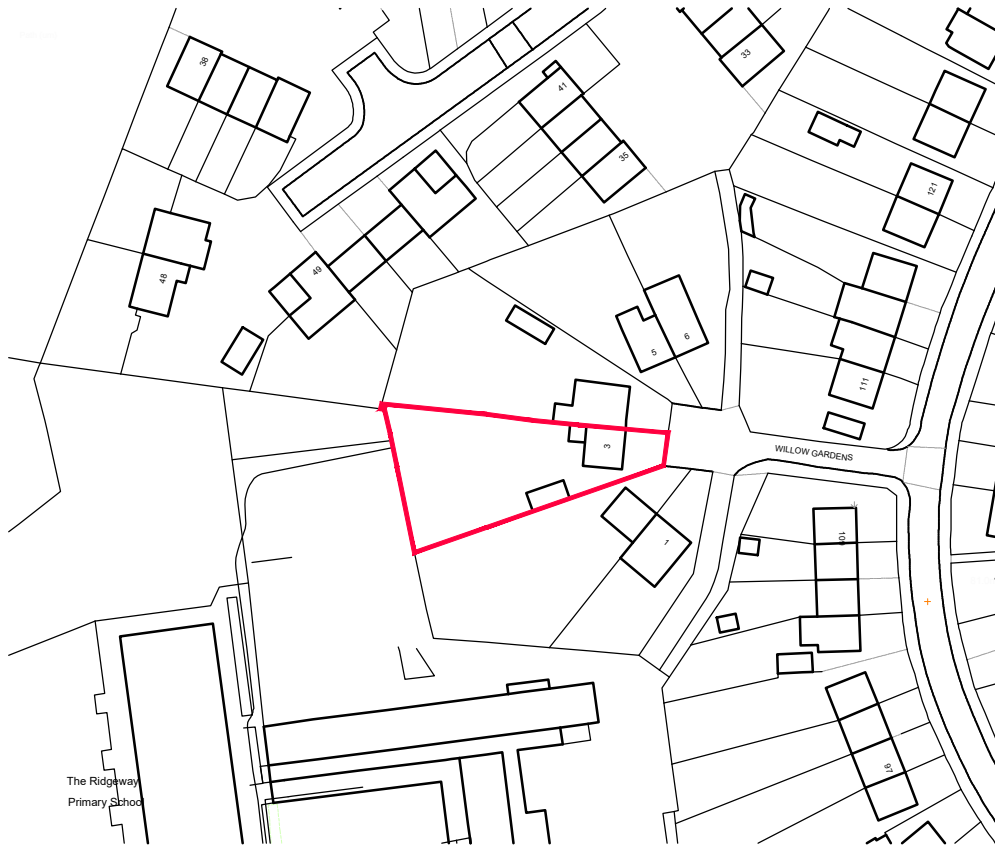


Mapping contents (c) Crown copyright and database rights 2018 Ordnance Survey 100035207

0 10 20 30 40m
 Scale 1:1250

LOCATION PLAN

No.	Revision	Date		
Project Proposed single storey rear extension 3, Willow Gardens, Reading, RG2 7EL		Project No	Drg No	Rev
		AL 01416	01	-
Drawing Title Location Plan		Scale	Drawn by	
		1:1250 @ A4	CG	
		Date	July 2018	
Rowan Lodge Φ Southend Road Φ Southend Bradfield Φ RG7 6ES tel: 0118 9745100 Φ e-mail: archytas@btconnect.com building design Φ CAD support Φ planning Φ space planning Φ surveying				