


Proposed Garden Annexe Front Elevation

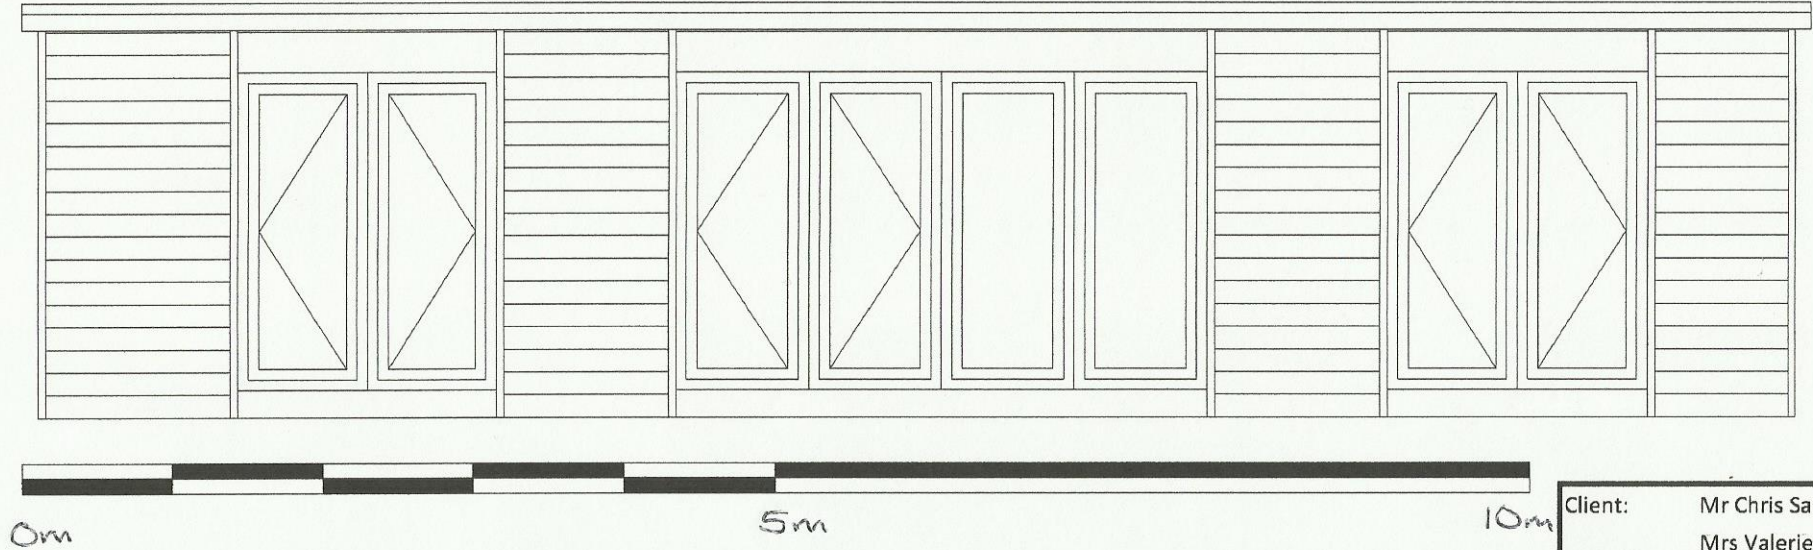

Station Road
Uppingham
Rutland LE15 9TX 01572 821543



Client:	Mr Chris Sarjeant & Mrs Valerie Sarjeant
Address:	33 Norcot Road Tilehurst, Reading RG30 6BP
Description:	Detached garden annexe to rear of 33 Norcot Road, Tilehurst, Reading, RG30 6BP
Date:	31/10/2017
Scale:	1:50 A4

Roof Covering: EPDM seamless roof covering with 10mm gravel top coat
Fascia & Soffit: PVCu Anthracite Grey
Windows & Doors: PVCu Anthracite Grey
Wall Cladding: Cedral Lap in Pewter (zero rated) LABC Approved SIPs Construction