



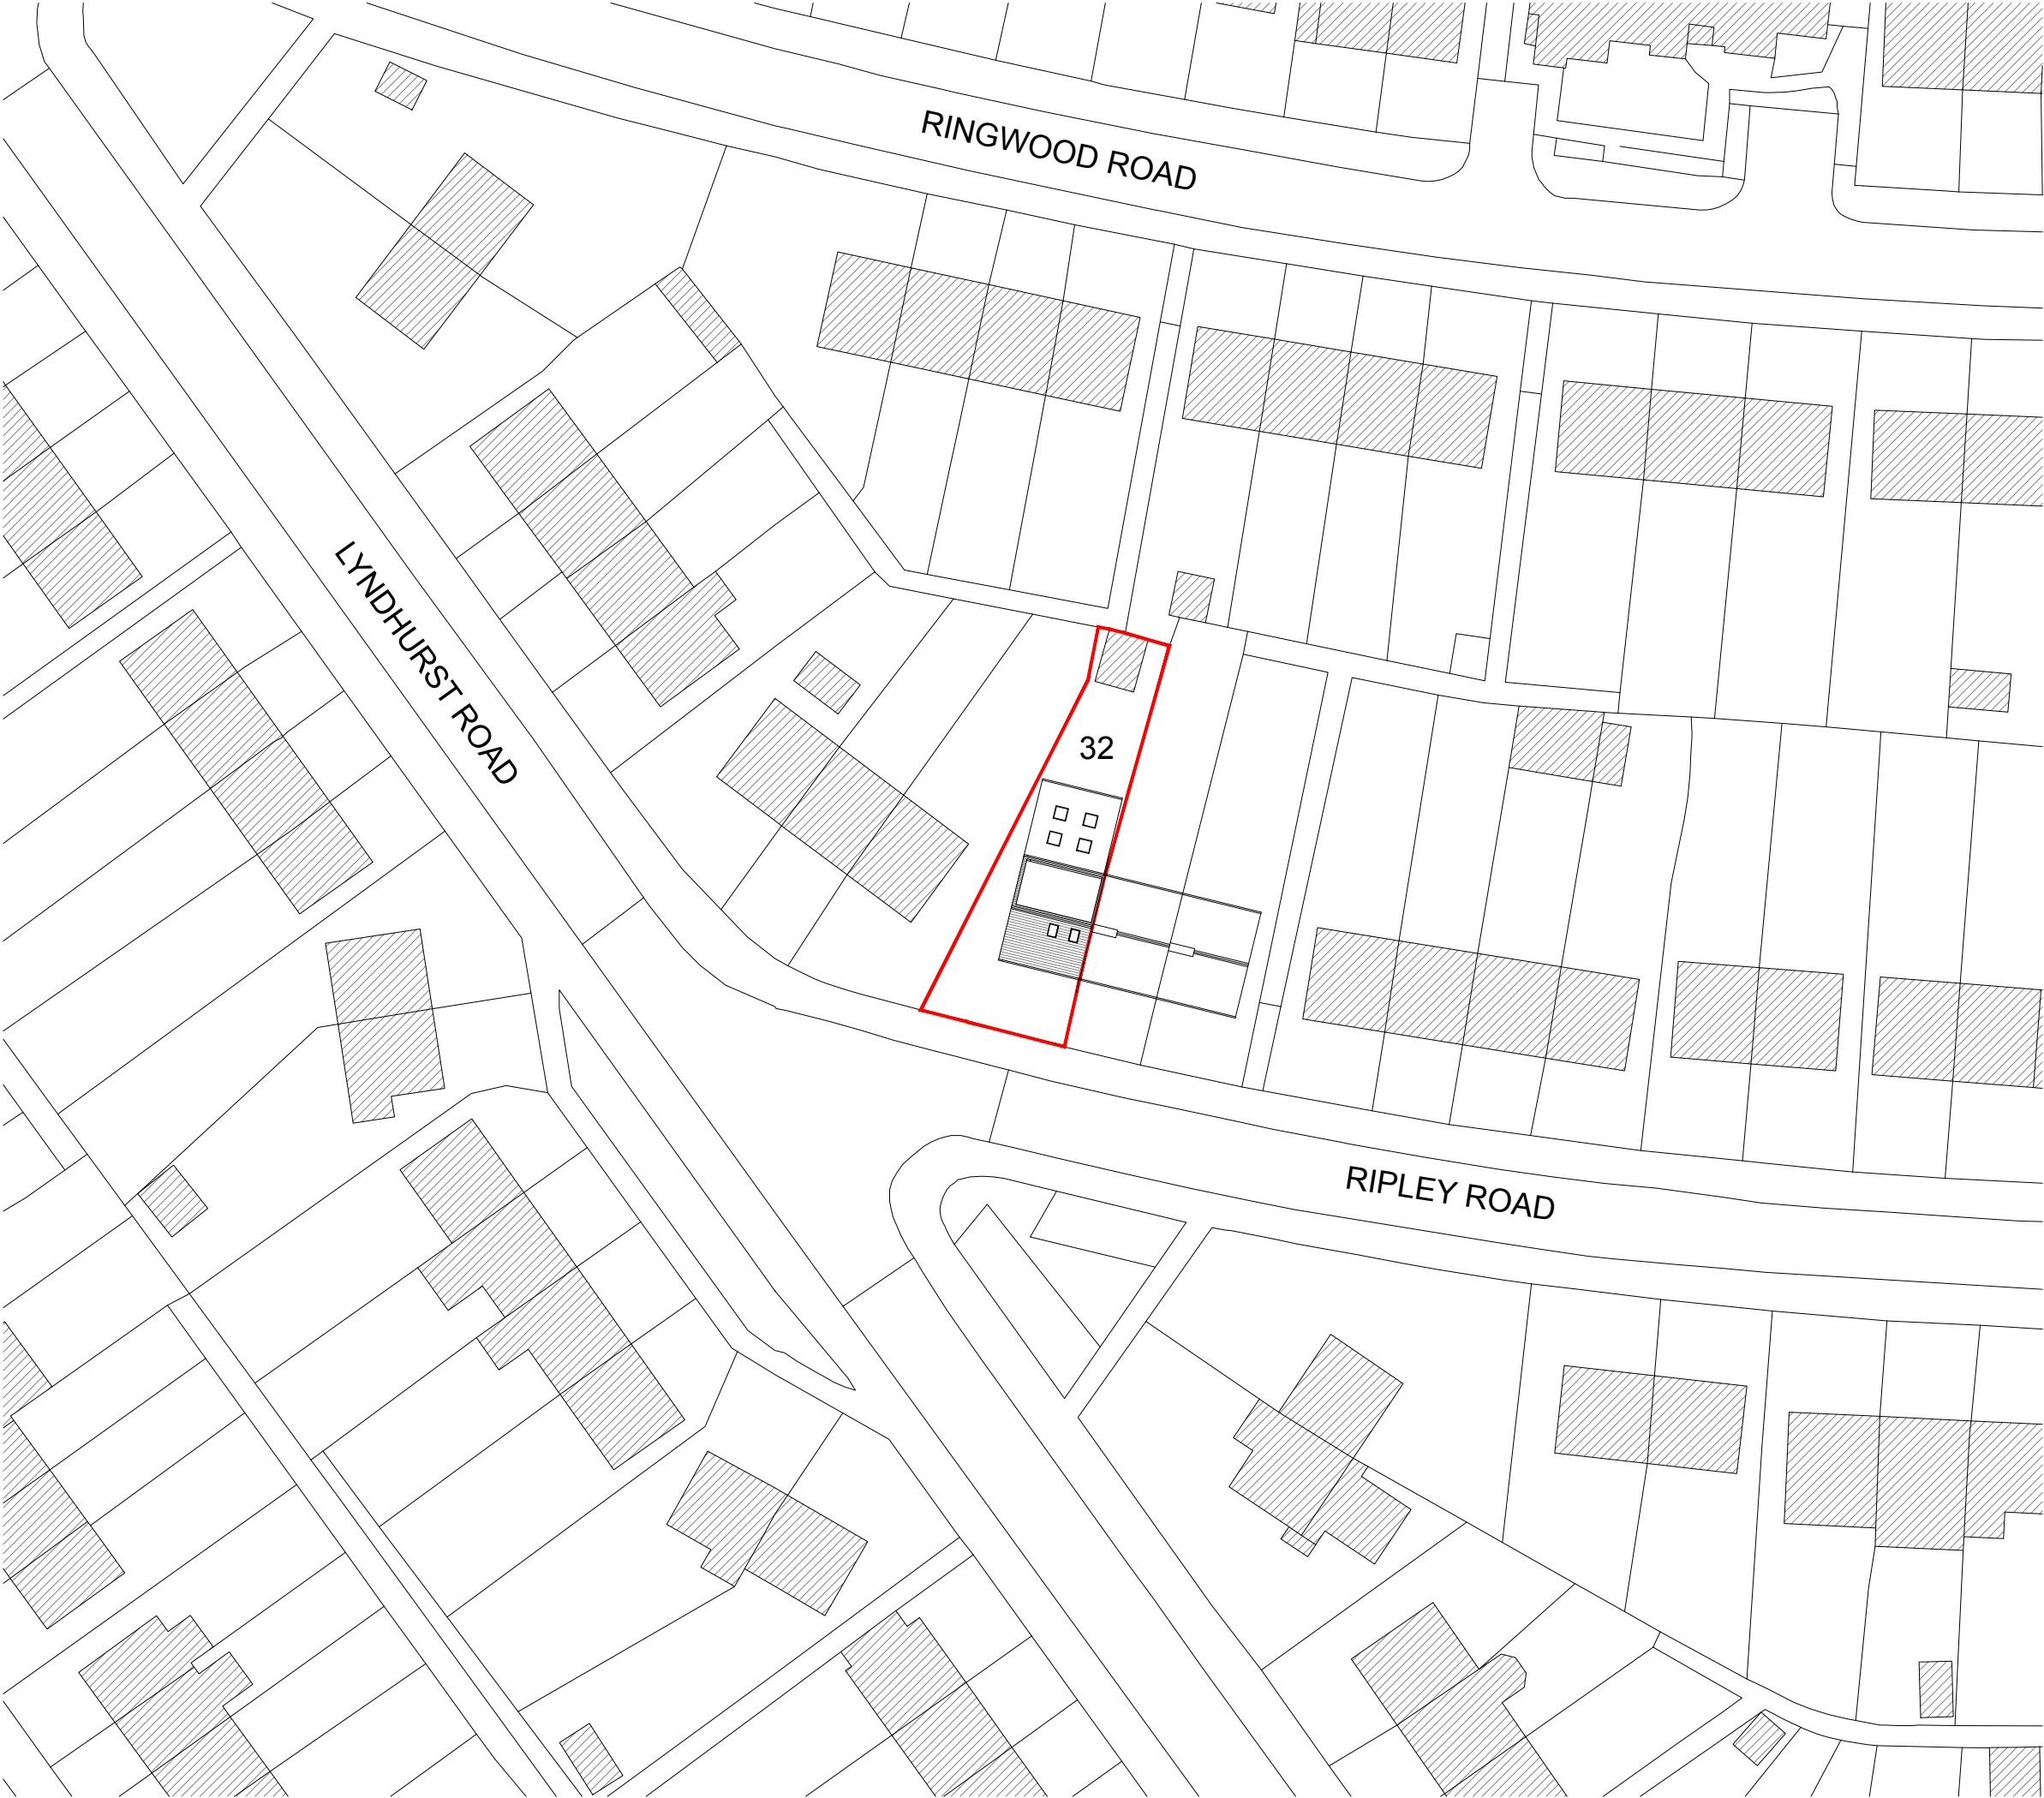

Copyright Fineline Architects Ltd. This drawing, or any of its contents, may not be copied, reproduced or distributed without the written consent of Fineline Architects. Do not scale off this drawing. Figured dimensions to be taken from this drawing only. All contractors, subcontractors and/or specialists are responsible for taking and checking all dimensions relating to their work on site. This drawing is to be read in conjunction with all consultants information.

Revision	Issue Date	Drn	Chk
A - SINGLE STOREY EXTENSION REVISED	12.05.17	CA	CA
B - APPLICATION BOUNDARY REVISED AND DORMER REMOVED FROM PRIOR APPROVAL APPLICATION	08.06.17	CA	CA
C - DORMER AND ROOFLIGHTS ADDED	13.06.17	CA	CA

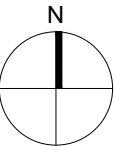

GENERAL NOTES - LOCATION

- THIS DRAWING IS TO BE READ IN CONJUNCTION WITH ALL GENERAL ARRANGEMENT, PROJECT DETAILS, SPECIFICATIONS AND CONSULTANTS DRAWINGS.
- UNLESS NOTED OTHERWISE, ALL DIMENSIONS ARE TO STRUCTURAL FACES AND/OR PARTITION STUDS.
- LEGEND
 - SITE BOUNDARY
- ALL ELEMENTS OF WORK TO BE INSTALLED ACCORDING TO THE APPROPRIATE MANUFACTURER'S INSTRUCTIONS.

Status
PLANNING

Project
32 RIPLEY ROAD
READING, RG30 2UD
Drawing Title
PROPOSED BLOCK PLAN

Date	Scale	Drawn by	Check by
APR 17	1:500 @ A3	CA	CA
Project No.	Drawing No.	Revision	
17.102	PL.1202	C	

Fineline
Architects

T. 07825 615 255
E. info@finelinearchitects.co.uk
W. www.finelinearchitects.co.uk