


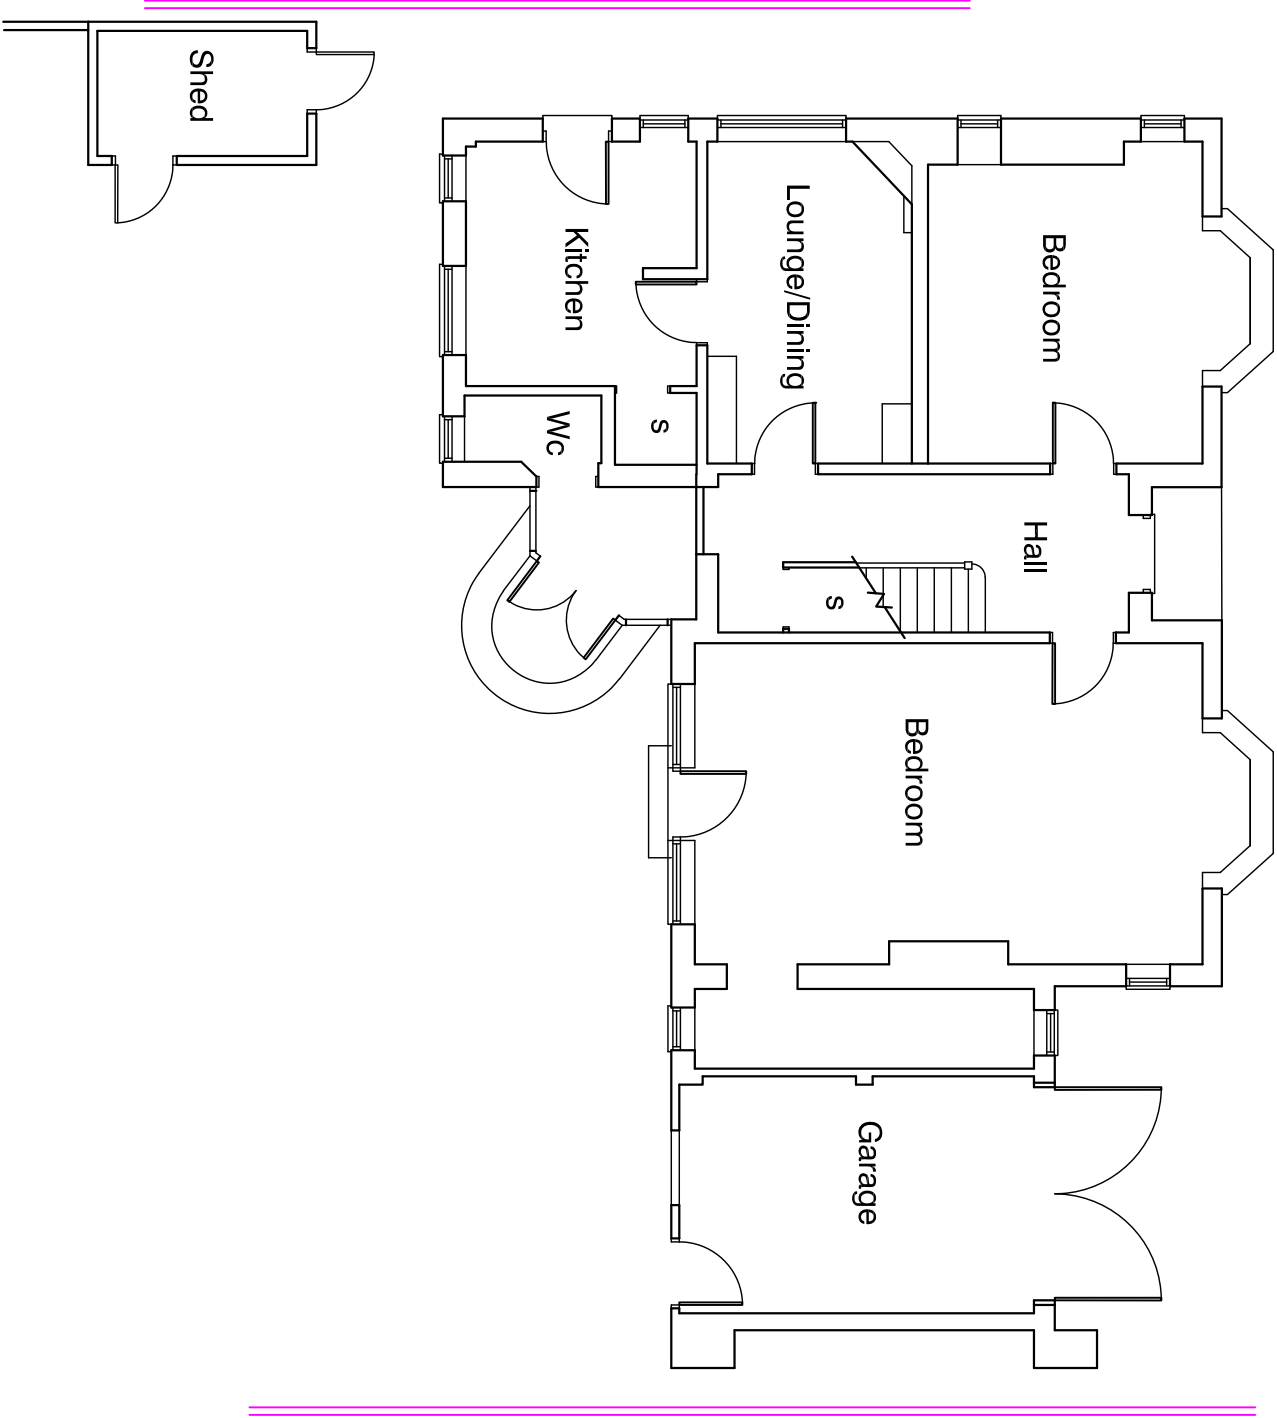

Ground Floor Plan
existing



Proposed demolition of garden shed, Conversion of Garage to habitable room and Single storey Rear Extensions to existing house in Multiple Occupation at 8 Shinfield Road, Reading for Kennet Investments Ltd