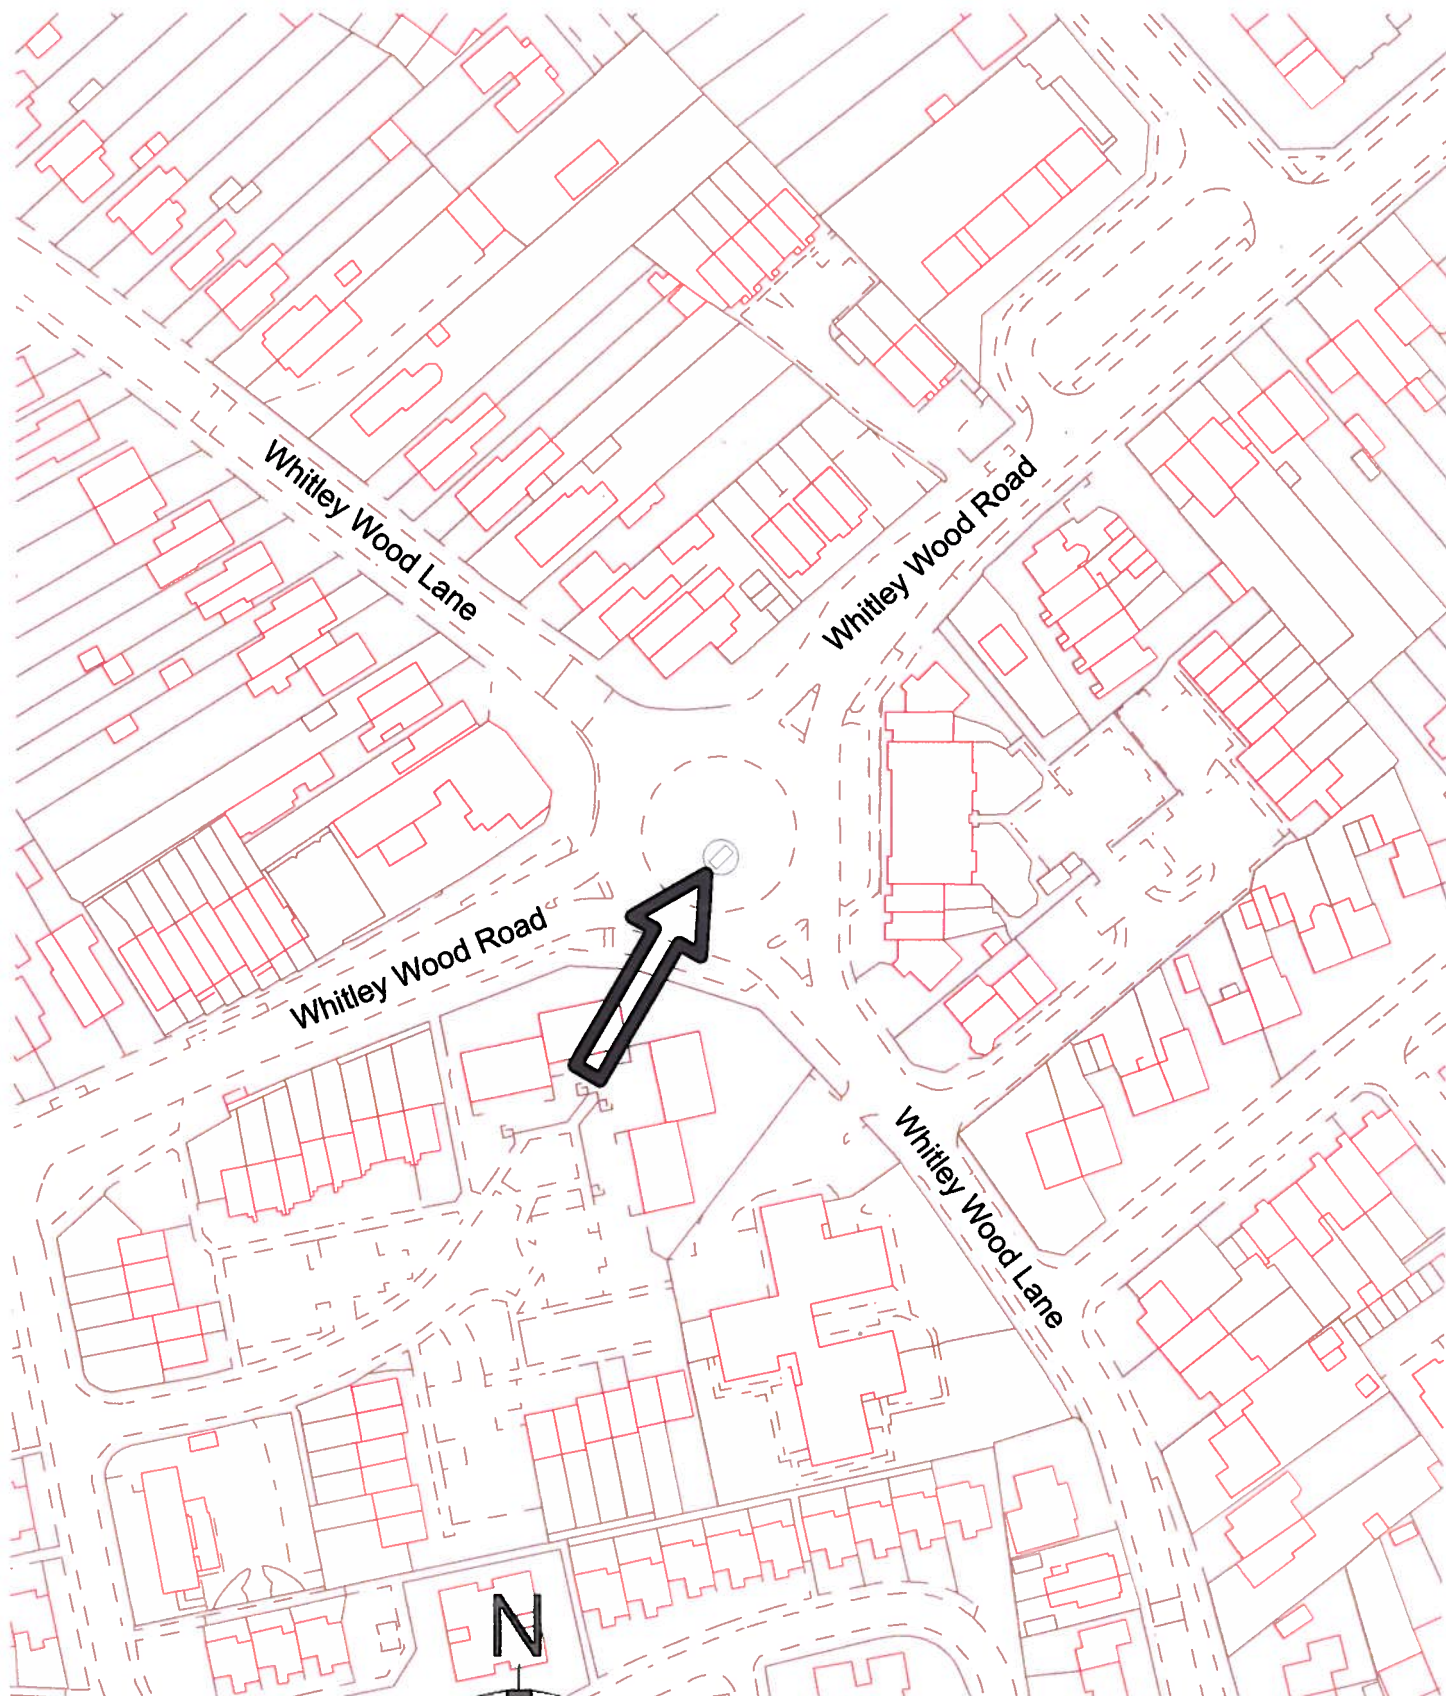


BRUCE WILLIAMS 01273 542434 brucewilliams@virginmedia.com www.brucewilliams.net		
Client: Reading Borough Council		
Project: Whitley Wood Album		
Drawing: - Foundation footprint 4mx1.8m (may move a metre or two to avoid conflicting with underground services following utility scan) (Image of school children)		
Structural engineers: Hemsley Orrell Partnership		
Drawing number: 01	Scale: 1:1250	Date 8th August 17 / Revision