


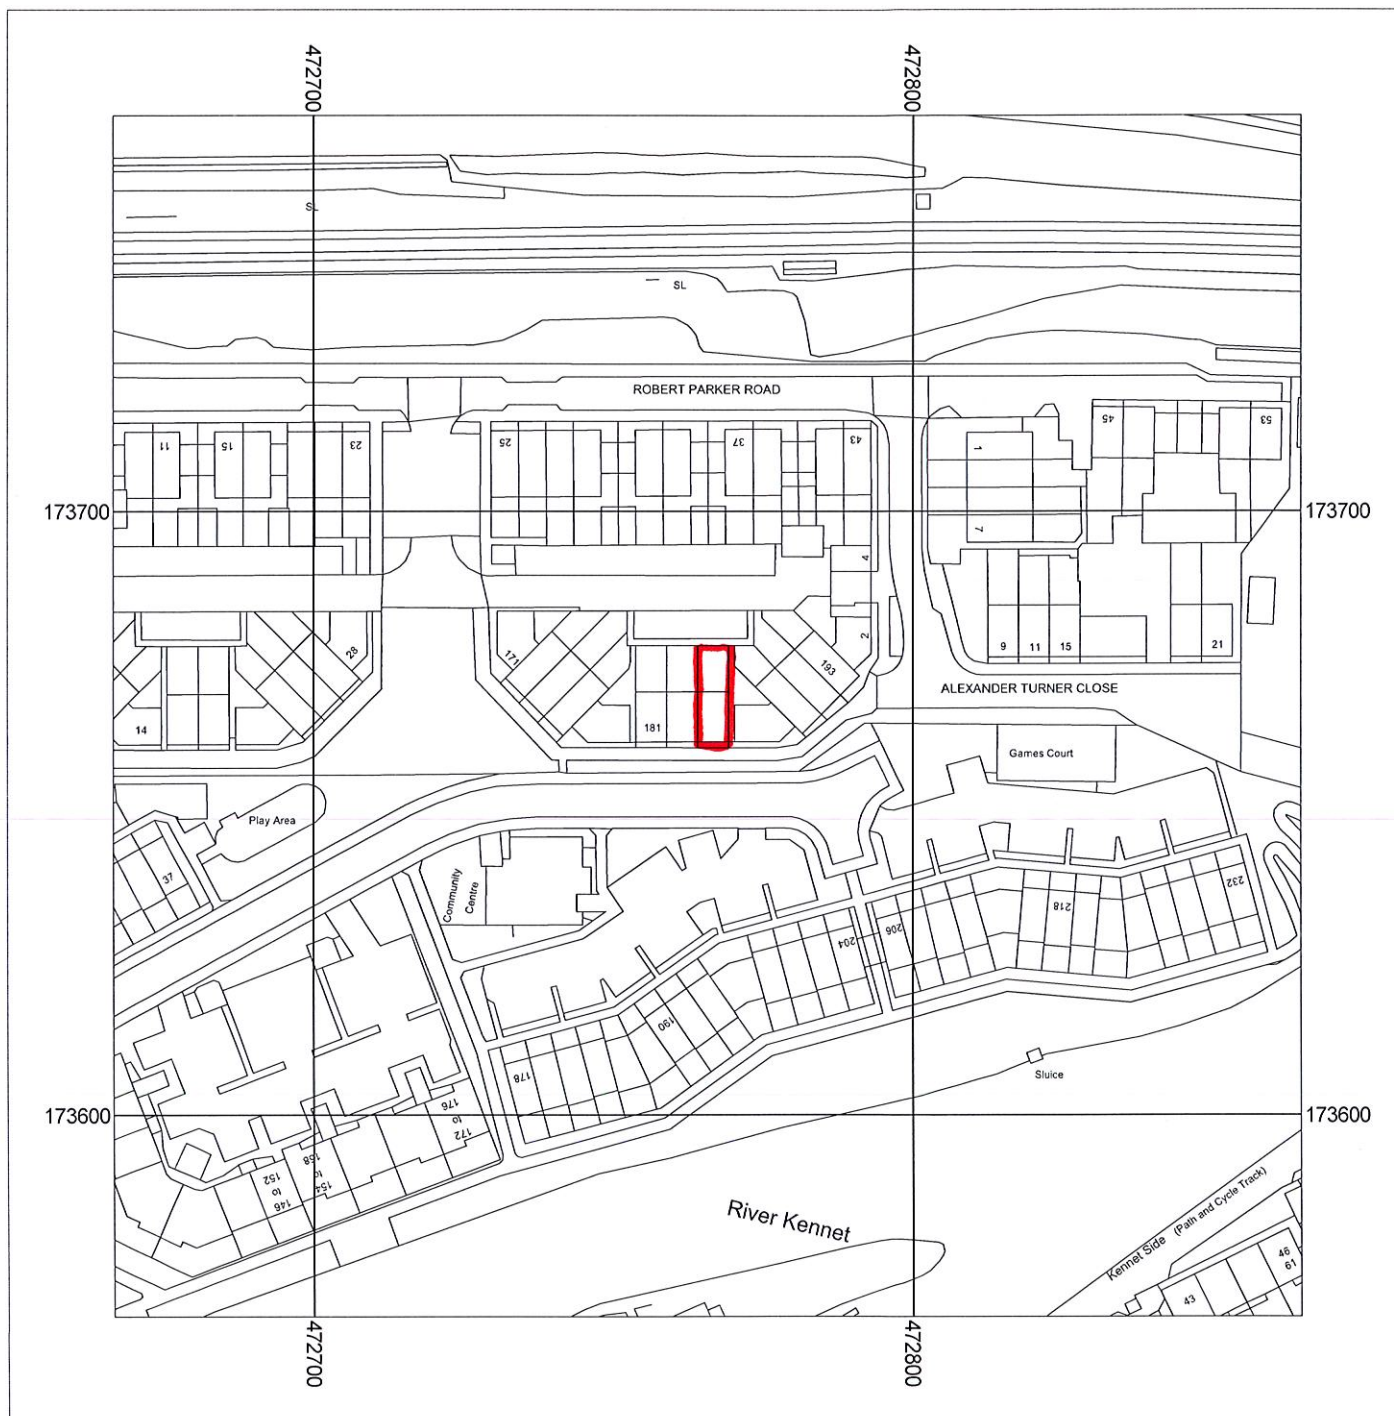

Metres
0 5 10 20 30 40 50

Scale: 1:1250

09996110

185 KENNET WALK
READING
BERKSHIRE
RG1 3FP



Supplied by: Anglian Conservatories
License number: 100031961
Produced: 26/07/2017
Serial number: 1867672

Plot centre co-ordinates: 472766,173666
Download file: 09996110.zip
Project name: 09996110

BLOCK PLAN




Os Licence number 100046950

Our Reference

09996110

SCALE 1:500

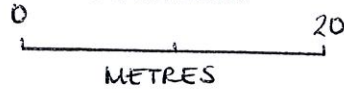

Site Address

185 KENNET WALK

R61 3FP.

