




©Crown Copyright and database rights 2017 OS 100019980

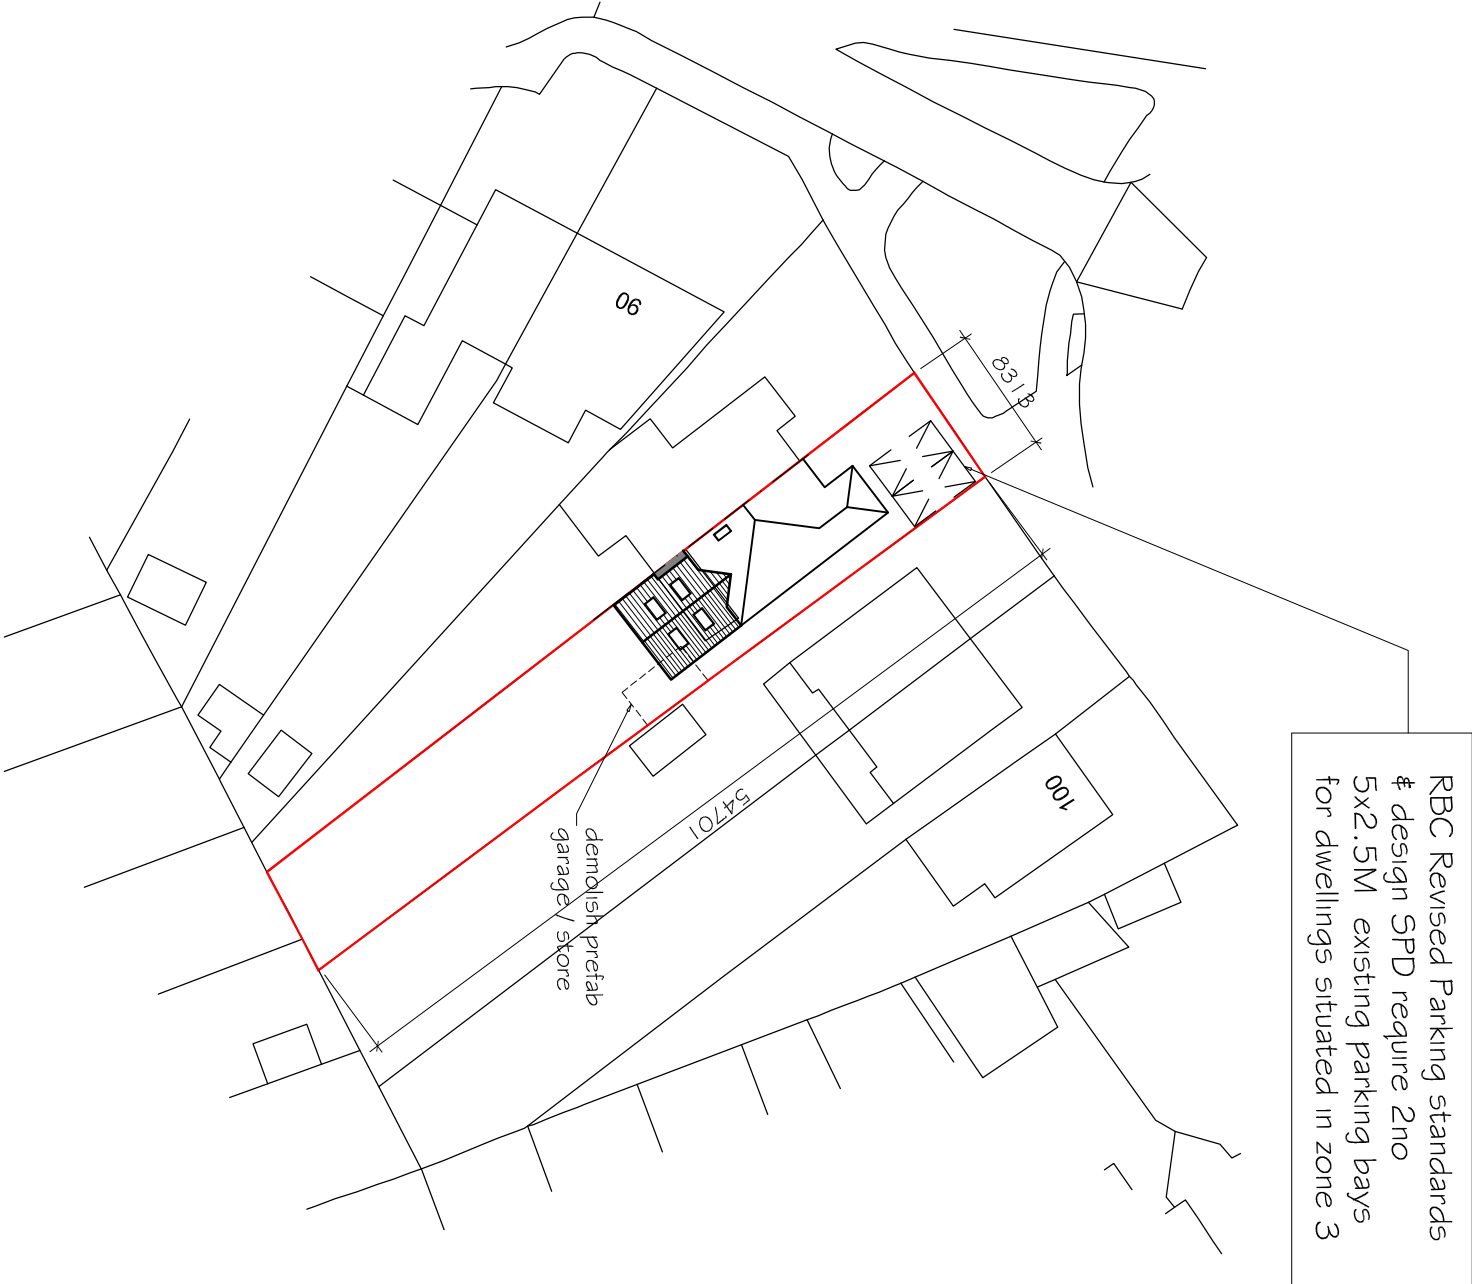

Crown Copyright. All rights reserved. Licence no. 100019980

PROPOSED BLOCK PLAN
SCALE 1-500



DATE	MODIFICATION	ISSUE	TITLE:-	SCALE:-
			SITE # BLOCK PLANS	A5 STATED @ A3
			AT 94 AMBLECOTE ROAD, TILFURST,	DRAWN BY:-
			READING, BERKS RG30 4BP	DATE:-
			FOR MR # MRS BRISTOW	NOV 2017
				DRAWING No:-
				REV:-
				O4
				A