



No.	Revision	Date
-	-	-

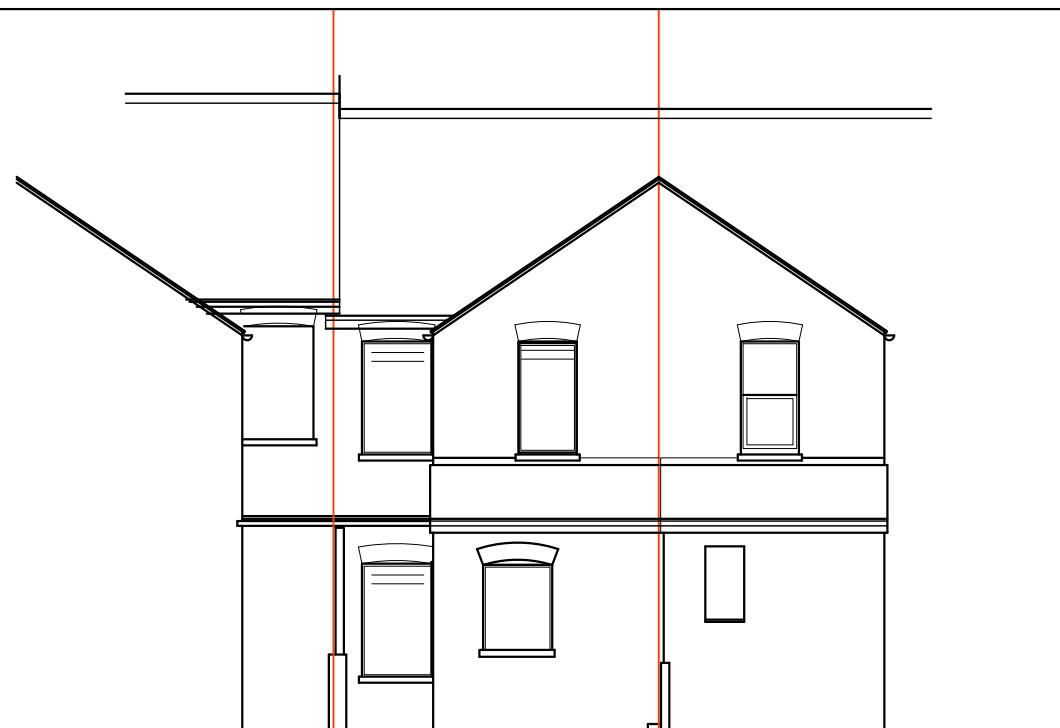


No 9
No 7
No 5
**REAR
EXISTING ELEVATIONS 1:100**

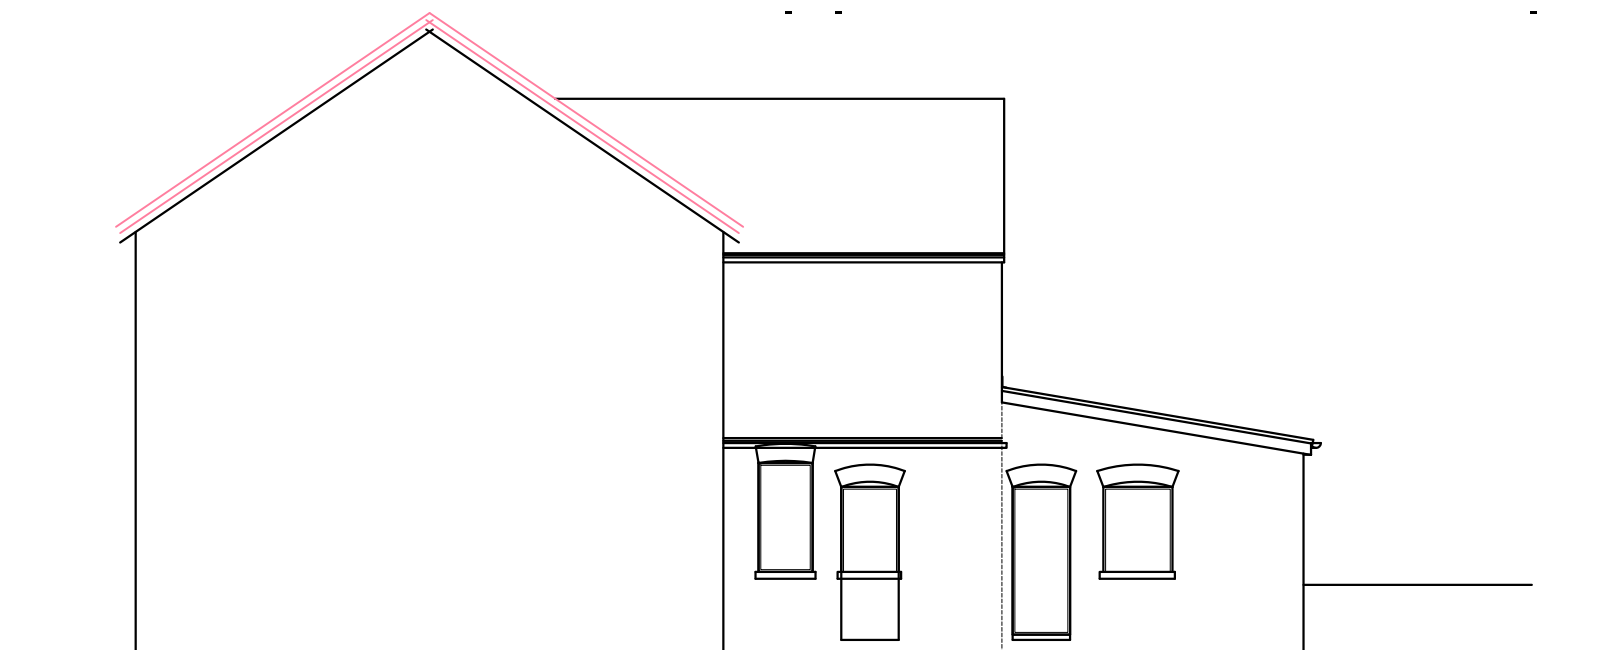


SECTIONAL SIDE - from No 9




No 9
No 7
No 5
**REAR
PROPOSED ELEVATIONS 1:100**

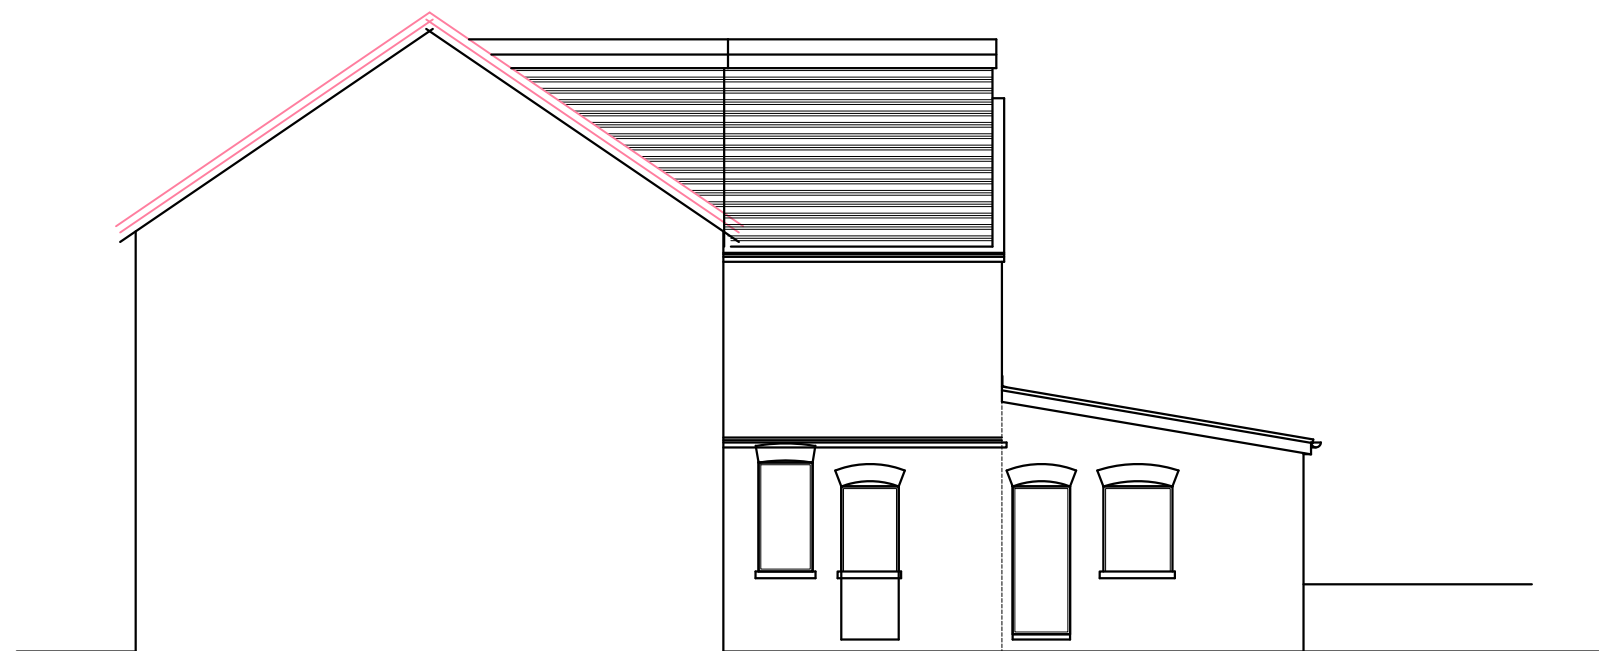

SECTIONAL SIDE - from No 9

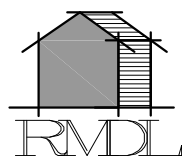

RAMMURTI DESIGN LTD
ARCHITECTURAL & PLANNING SERVICES
268 TILEHURST ROAD, READING RG30 2NE
TEL/FAX:01189510628 MOB:07799883574

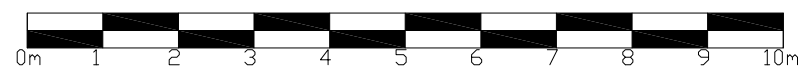

Proposed Loft Conversion to existing dwelling
at 7 Grange Avenue , Reading
for Mr ??

Elevations - Existing & Proposed

Scale: 1/100

Date: Aug 2017

GRA:016 Rev -