

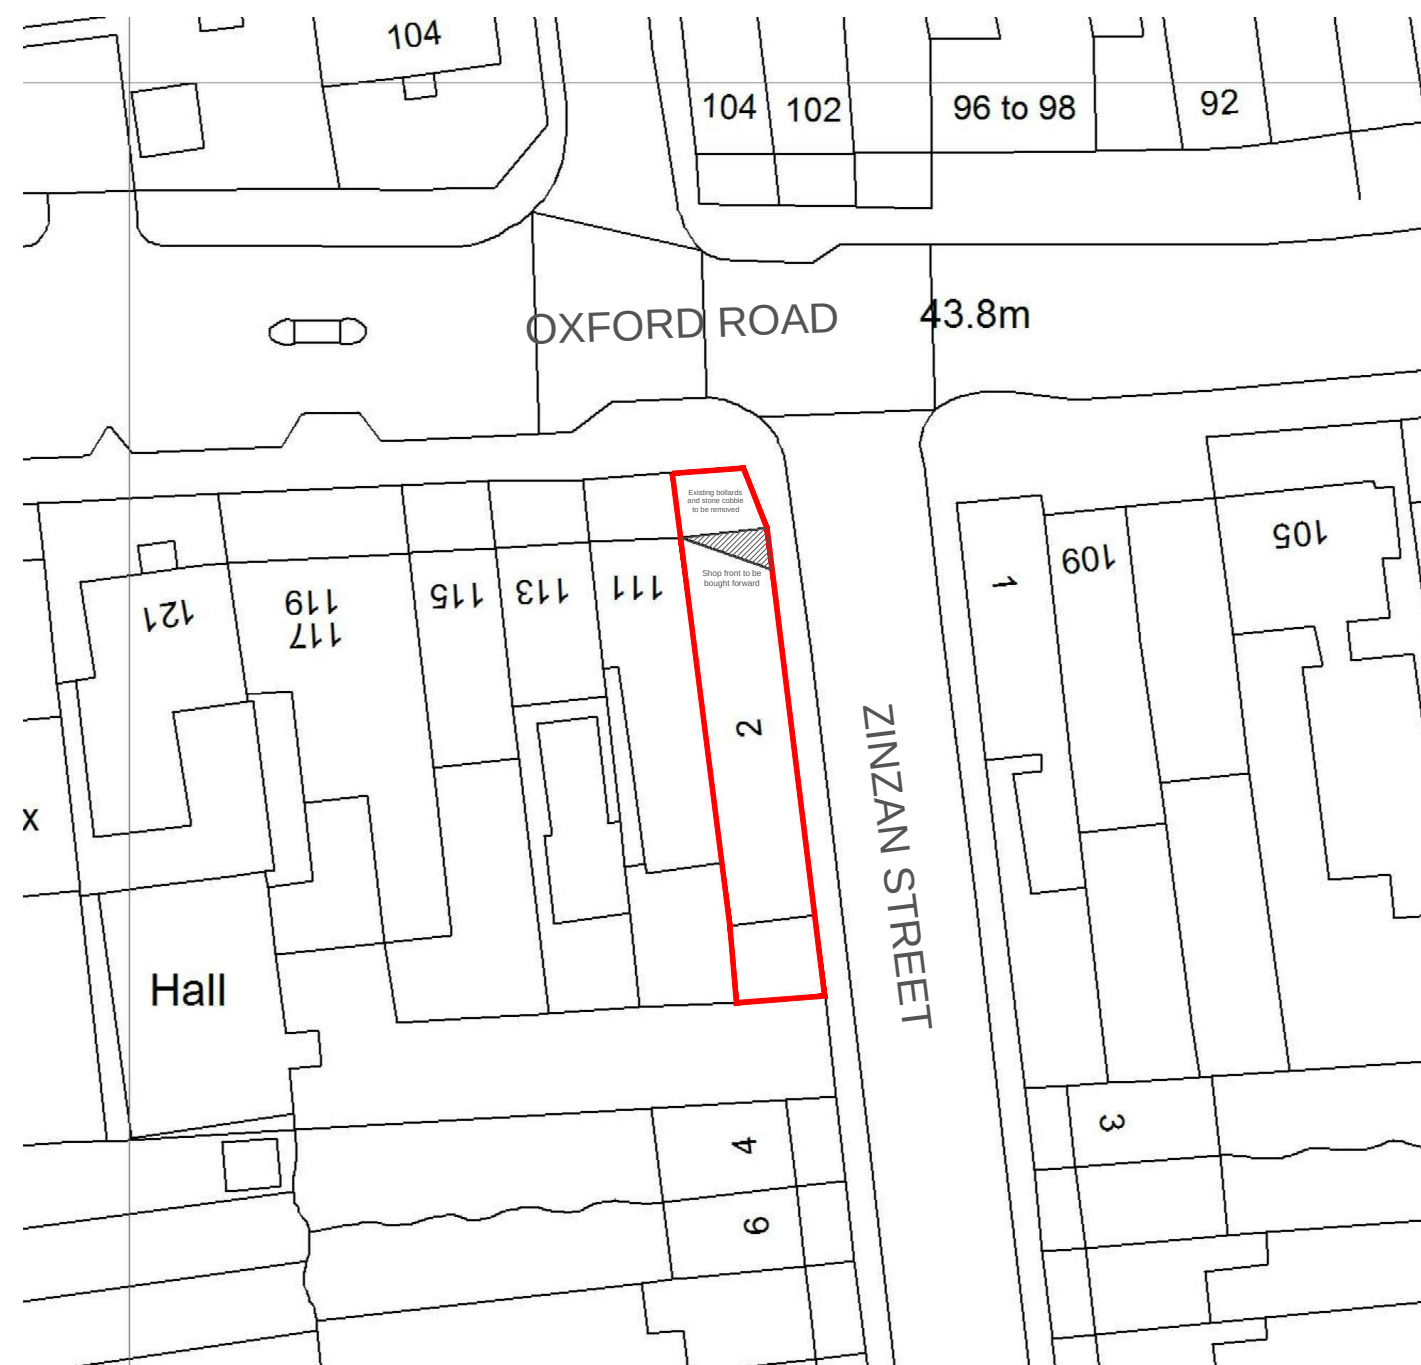


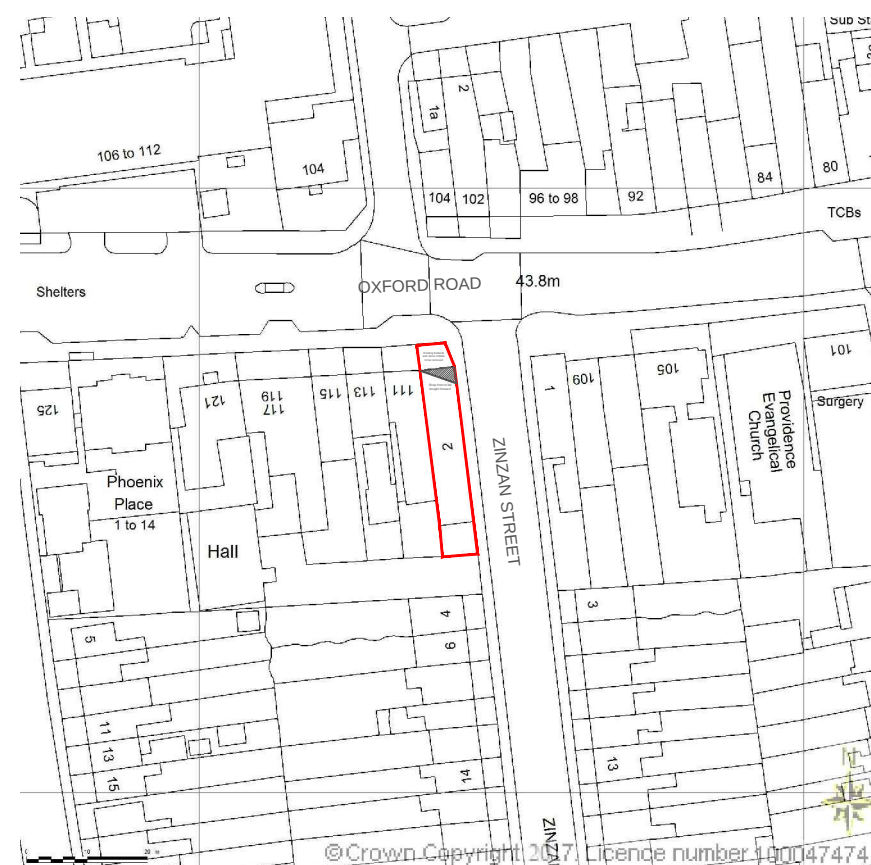

The contractor is responsible for checking dimensions, tolerances and references.
Where an item is covered by drawings to different scales the larger scale drawing is to be worked to.
Do not scale drawing. Figured dimensions to be worked to in all cases.

All fit out manufacturers to take direct measurements on site before commencing work.

Architect will not be held responsible for any deficiencies in the survey and any furniture mis-fits

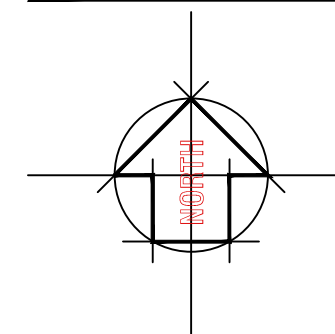

Drawing no. 1.0	
date	revision/author/checker
purpose of issue PLANNING	
Project 109B Oxford Road, RG1 7UD	
Drawing EXISTING SITE - LOCATION PLAN	
Job no. 2017-0176	rev.
Drawn GS	checked
Scale 1:1250-1:500 @A3	Date 02/11/2017

architecture