




Block Plan
(Scale 1:200)

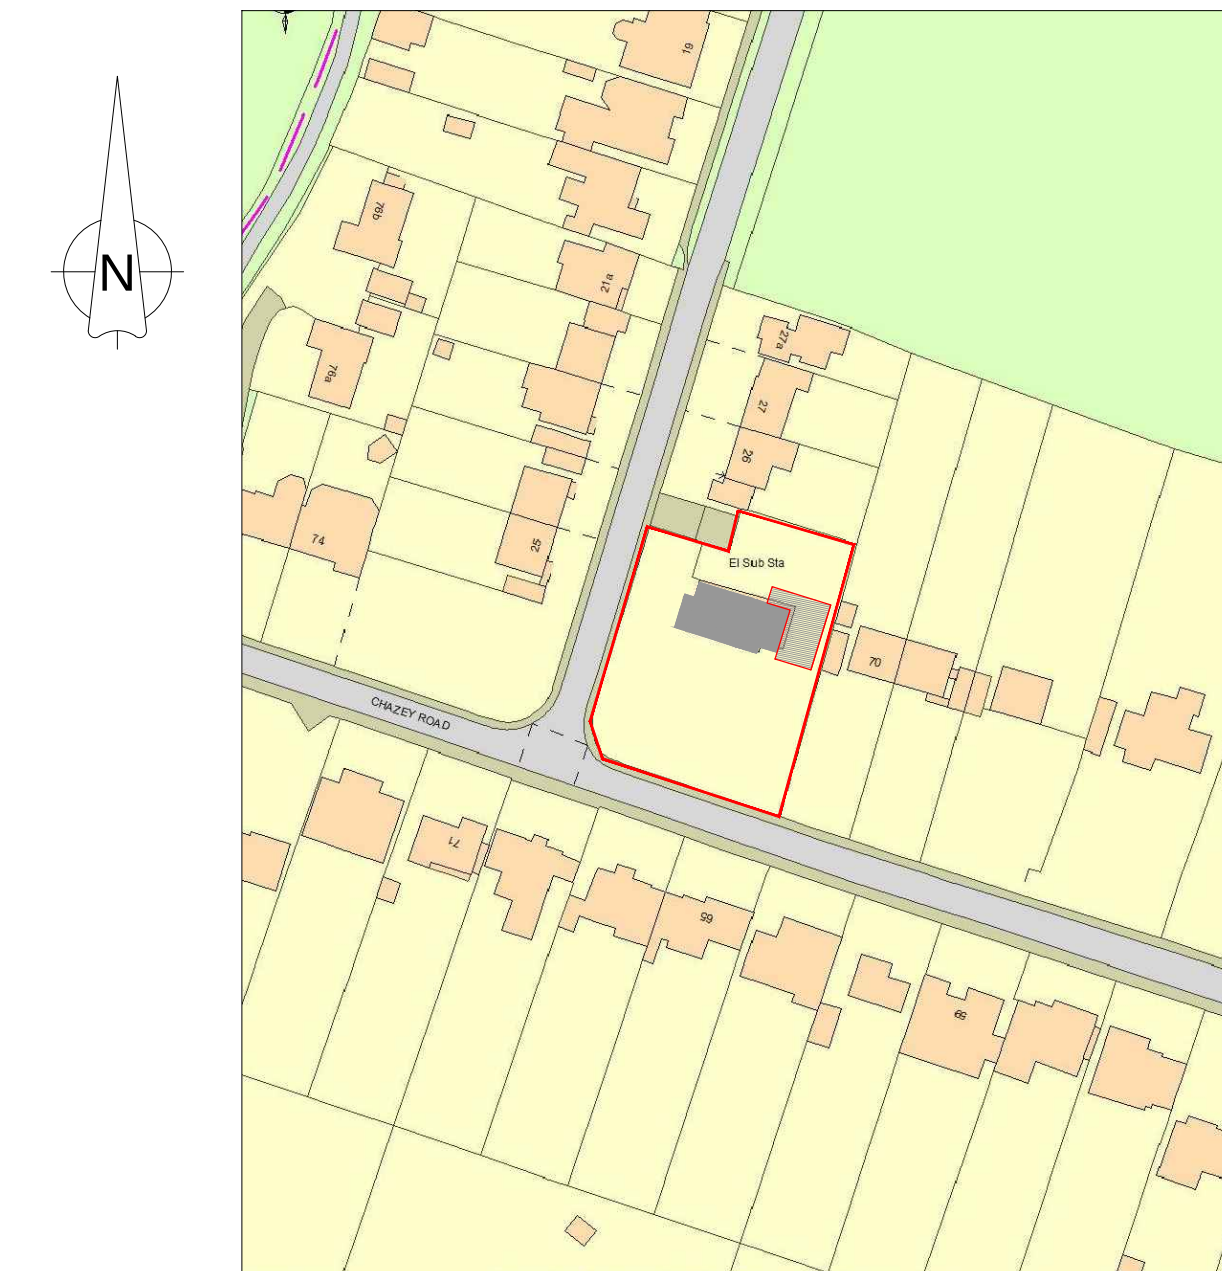

Site Location Plan

(Scale 1:1250)

PLEASE NOTE THAT THE CURRENT OS-MAP AVAILABLE FOR THE LOCATION PLAN MAY NOT BE COMPLETELY ACCURATE OR UP TO DATE. PLEASE CONSULT THE PLANNING HISTORY FOR THE AREA FOR MORE UP TO DATE DEVELOPMENT.

A	19.10.17	DA	JA	DA	ISSUED FOR PLANNING APPROVAL
REV	DATE	DRN	CHKD	APPD	DESCRIPTION
DRAWING STATUS					

For Approval



E: info@bluebirdengineering.co.uk
T: 0118 9583 551 F: 0118 9583 563
A: 110 London Street, Reading, RG1 4SJ

CLIENT	Mr & Mrs Weinberger		
PROJECT	72 Chazey Road Reading		
TITLE	Site Location Plan & Block Plan		
DRAWN JA	DATE Oct 17	SCALE As Shown @ A1	
DRG NO A-1000		REV A	
© BLUEBIRD ENGINEERING LTD 2013			