

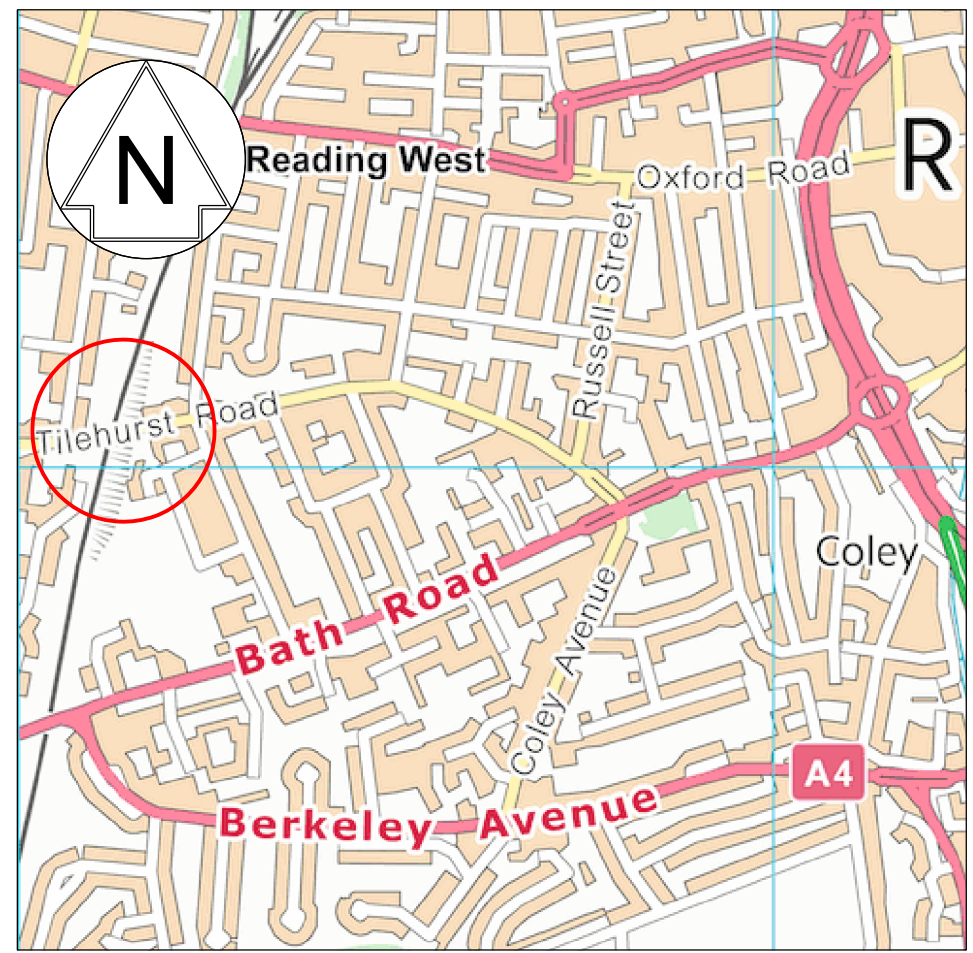
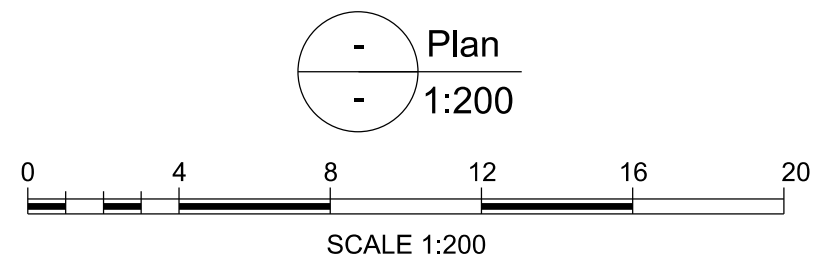
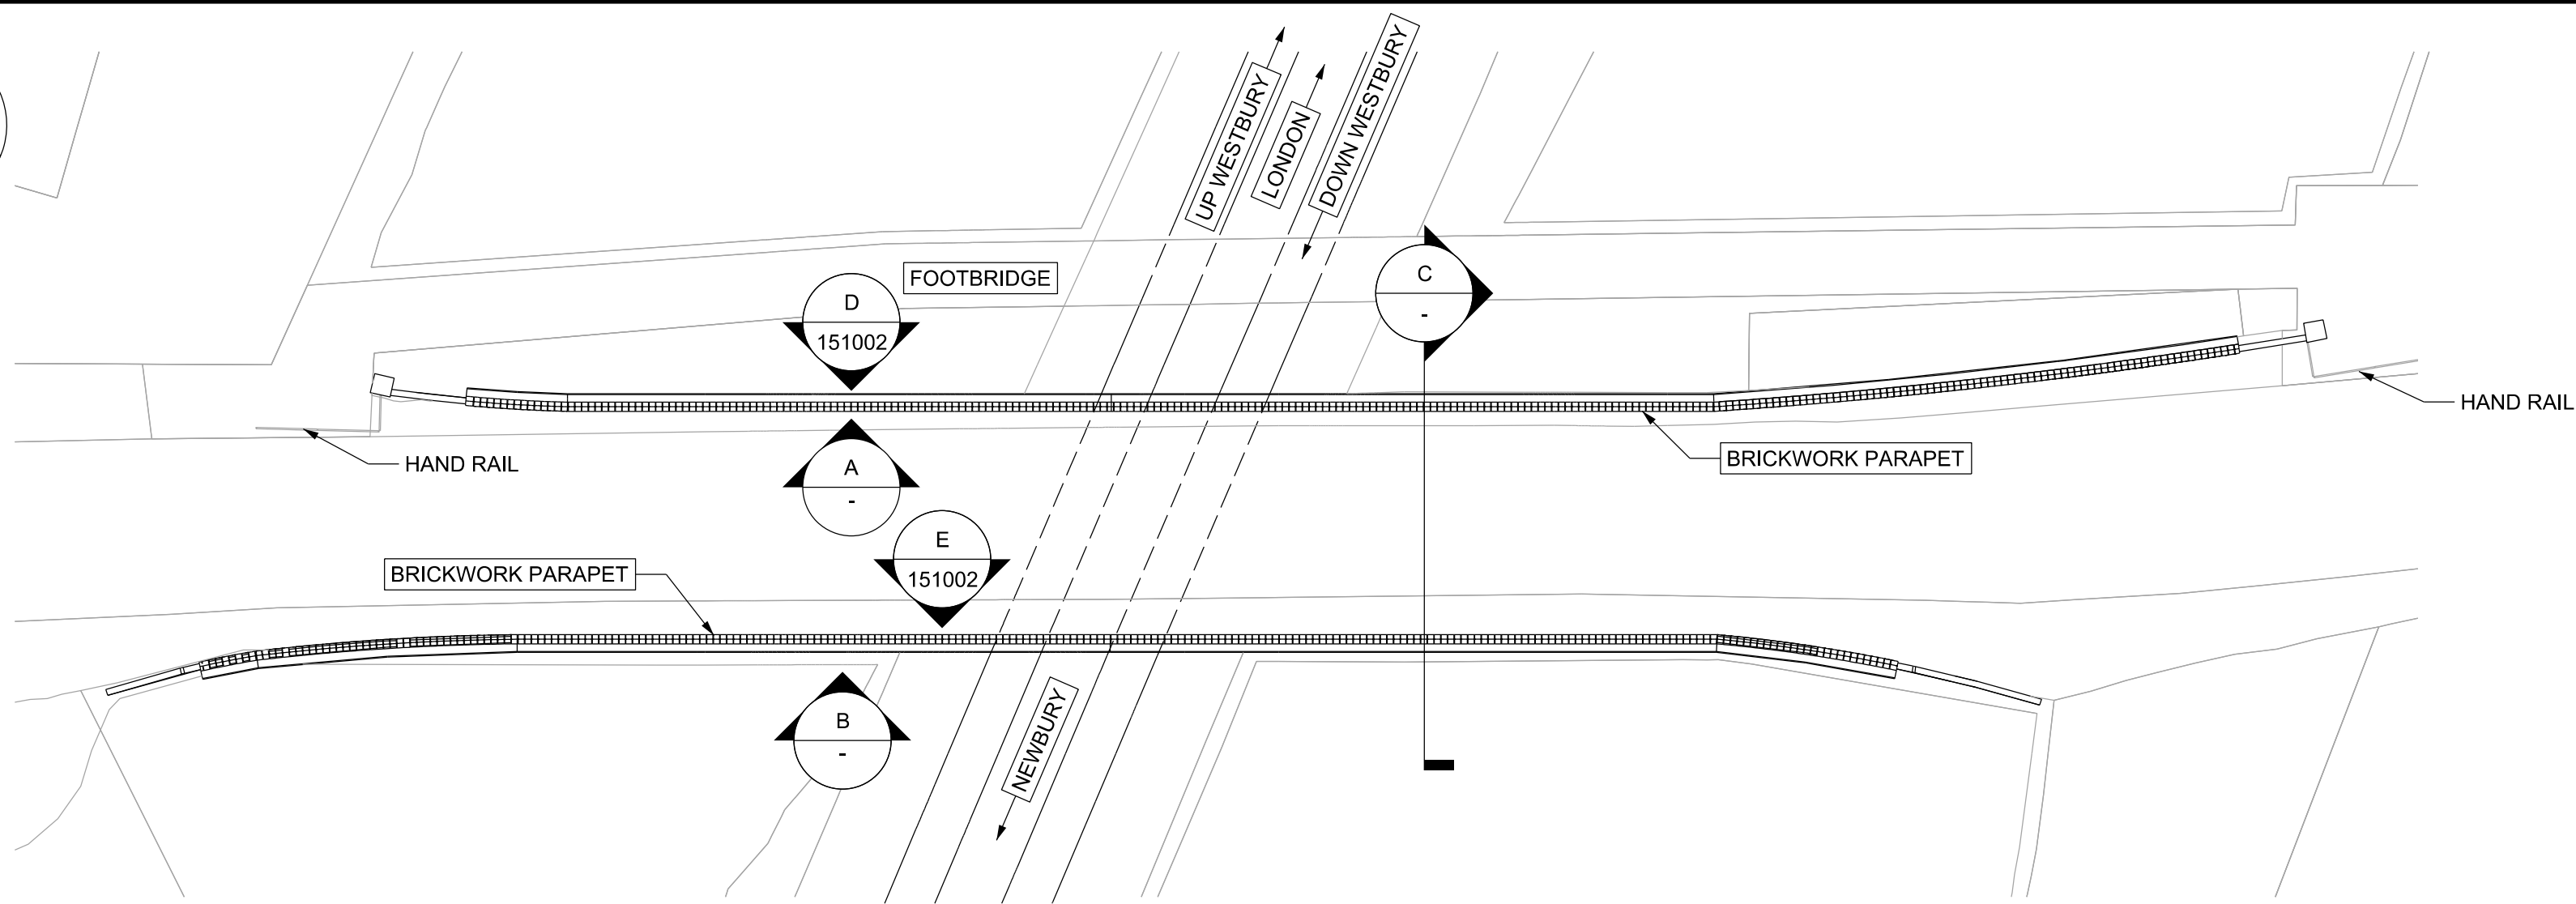
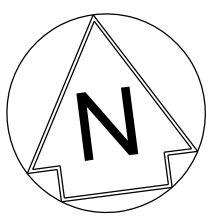
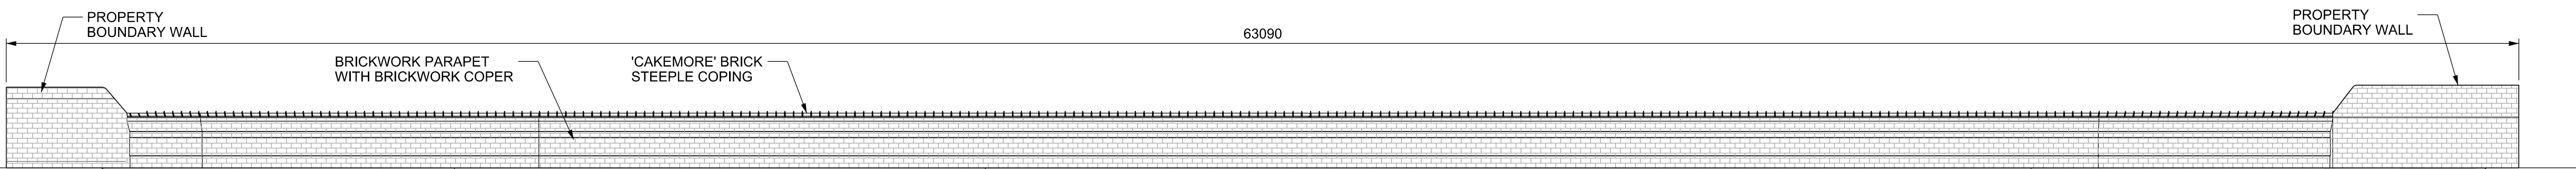
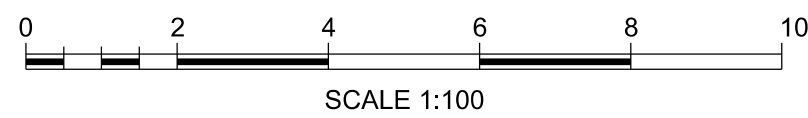




A Low Mileage Internal Elevation
1:100

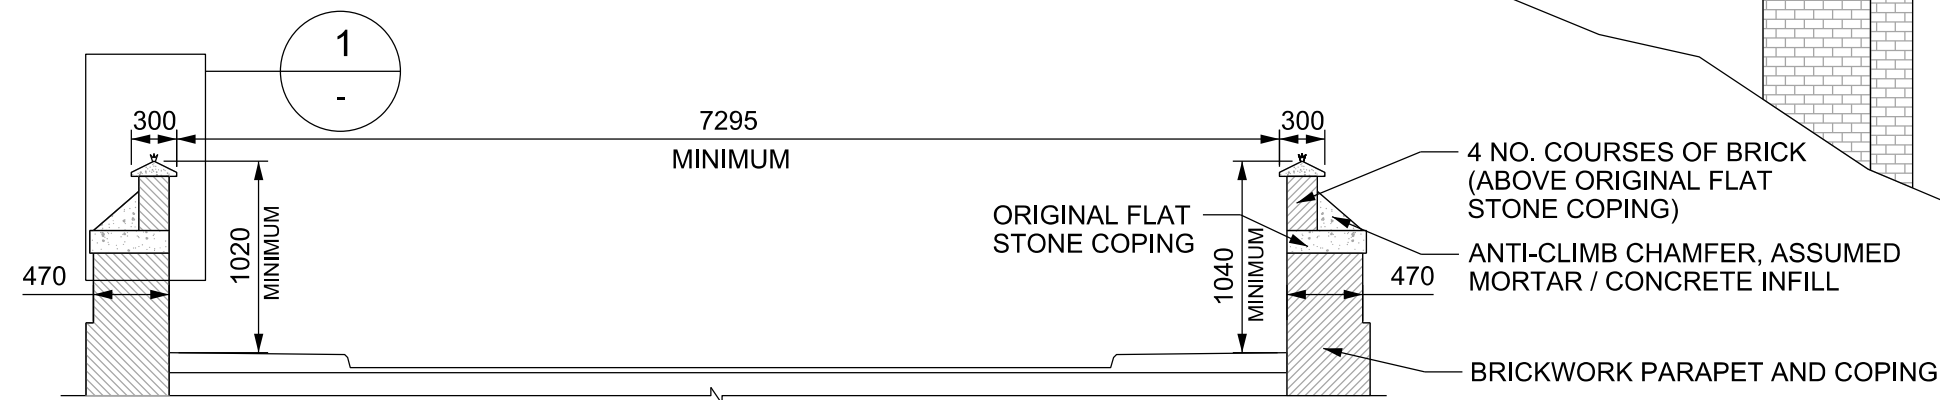


B High Mileage External Elevation
1:100

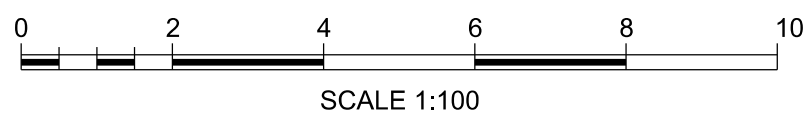

C Section
1:50

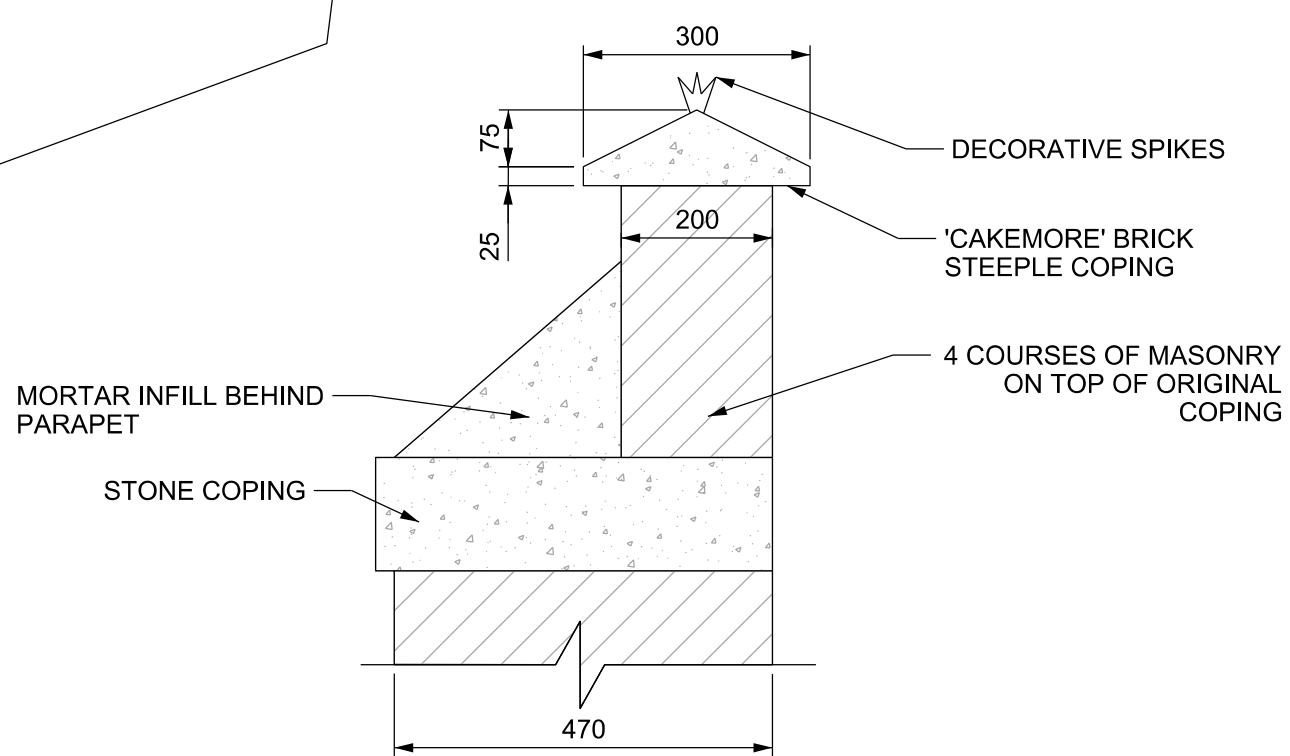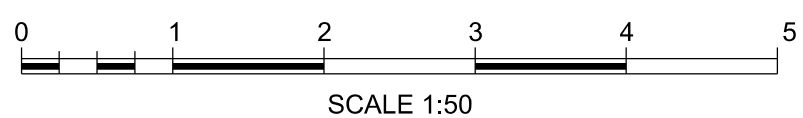

1 Detail
1:10

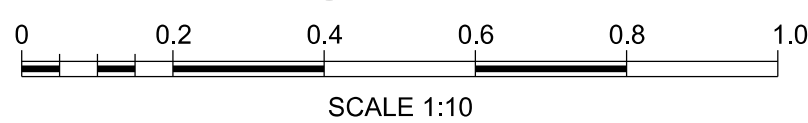

Legend/Notes

- ALL DIMENSIONS ARE IN MILLIMETRES UNLESS NOTED OTHERWISE.
- DO NOT SCALE ANY ITEMS OR INFORMATION FROM THIS DRAWING.
- ALL LEVELS ARE IN METRES ABOVE ORDNANCE DATUM NEWLYN.
- THIS DRAWING SHALL BE READ IN CONJUNCTION WITH DRAWING No. W1047B-AMR-DRG-ECV-151002, 152001, 152002, 152003 & 152004, ALL OTHER CONTRACT DRAWINGS, AND THE WORKS SPECIFICATION DOCUMENT No. W1047B-AMR-SPE-ECV-000001.
- THIS DRAWING HAS BEEN PREPARED USING THE FOLLOWING INFORMATION:
FUGRO LIDAR TRACK MODEL (OSGB36): 118049-FGS-MOD-ETR-000101
FUGRO AERIAL POINT CLOUD: g47000_17300
AMCO POINT CLOUD TILEHURST ROAD PIGS GREEN
VARIOUS AS-BUILT DRAWINGS
- LOCATION OS GRID REF.: SU70118 73042

Safety, Health and Environmental Information

Notes below are additional to hazards/risks normally associated with this type of work:

Construction

Ci.

Cii.

Ciii.

Operations

Oi.

Oii.

Oiii.

Maintenance

Mi.

Mii.

Miii.

Dismantling/Demolition (Future)

Di.

Dii.

Diii.

These notes are based on the use of experienced and competent contractors carrying out the work using an approved safe method of working.

B01	13/07/17	DETAILED DESIGN	T.M	C.S	CB
Rev	Date	Description of Revisions	Drawn	Chkd	Appr
Status					Suitability

FOR APPROVAL



Contractor(s)



Project

GWEP D&B PARAPET & ANTI CLIMB WORKS
145157 - PARAPETS PACKAGE 17
OVERLINE STRUCTURES
PARAPET COMPLIANCE

Drawing Title

TILEHURST ROAD PIGS GREEN
BKE 37m 09chs (BRIDGE No.3709)
EXISTING GENERAL ARRANGEMENT
SHEET 1 of 2

Designed	C KENNEDY	Signed	C.K	Date	13/07/17
Drawn	T MANIGANDAN	Signed	T.M	Date	13/07/17
Checked	C SANGSTER	Signed	C.S	Date	13/07/17
Approved	C BISHOP	Signed	CB	Date	14/07/17

Scale(s)	AS SHOWN	ELR & Mileage	BKE 37m 09chs
----------	----------	---------------	---------------

Alternative Reference	NOT APPLICABLE	Sheet	1 of 2
Drawing Number	W1047B-AMR-DRG-ECV-151001	Revision	B01