


KEY

- a Bathroom
- b Bedroom
- c Kitchen
- d Living area / dining
- e Hallway / corridor
- f Storage/ boiler
- g Communal corridor
- h Services cup'd

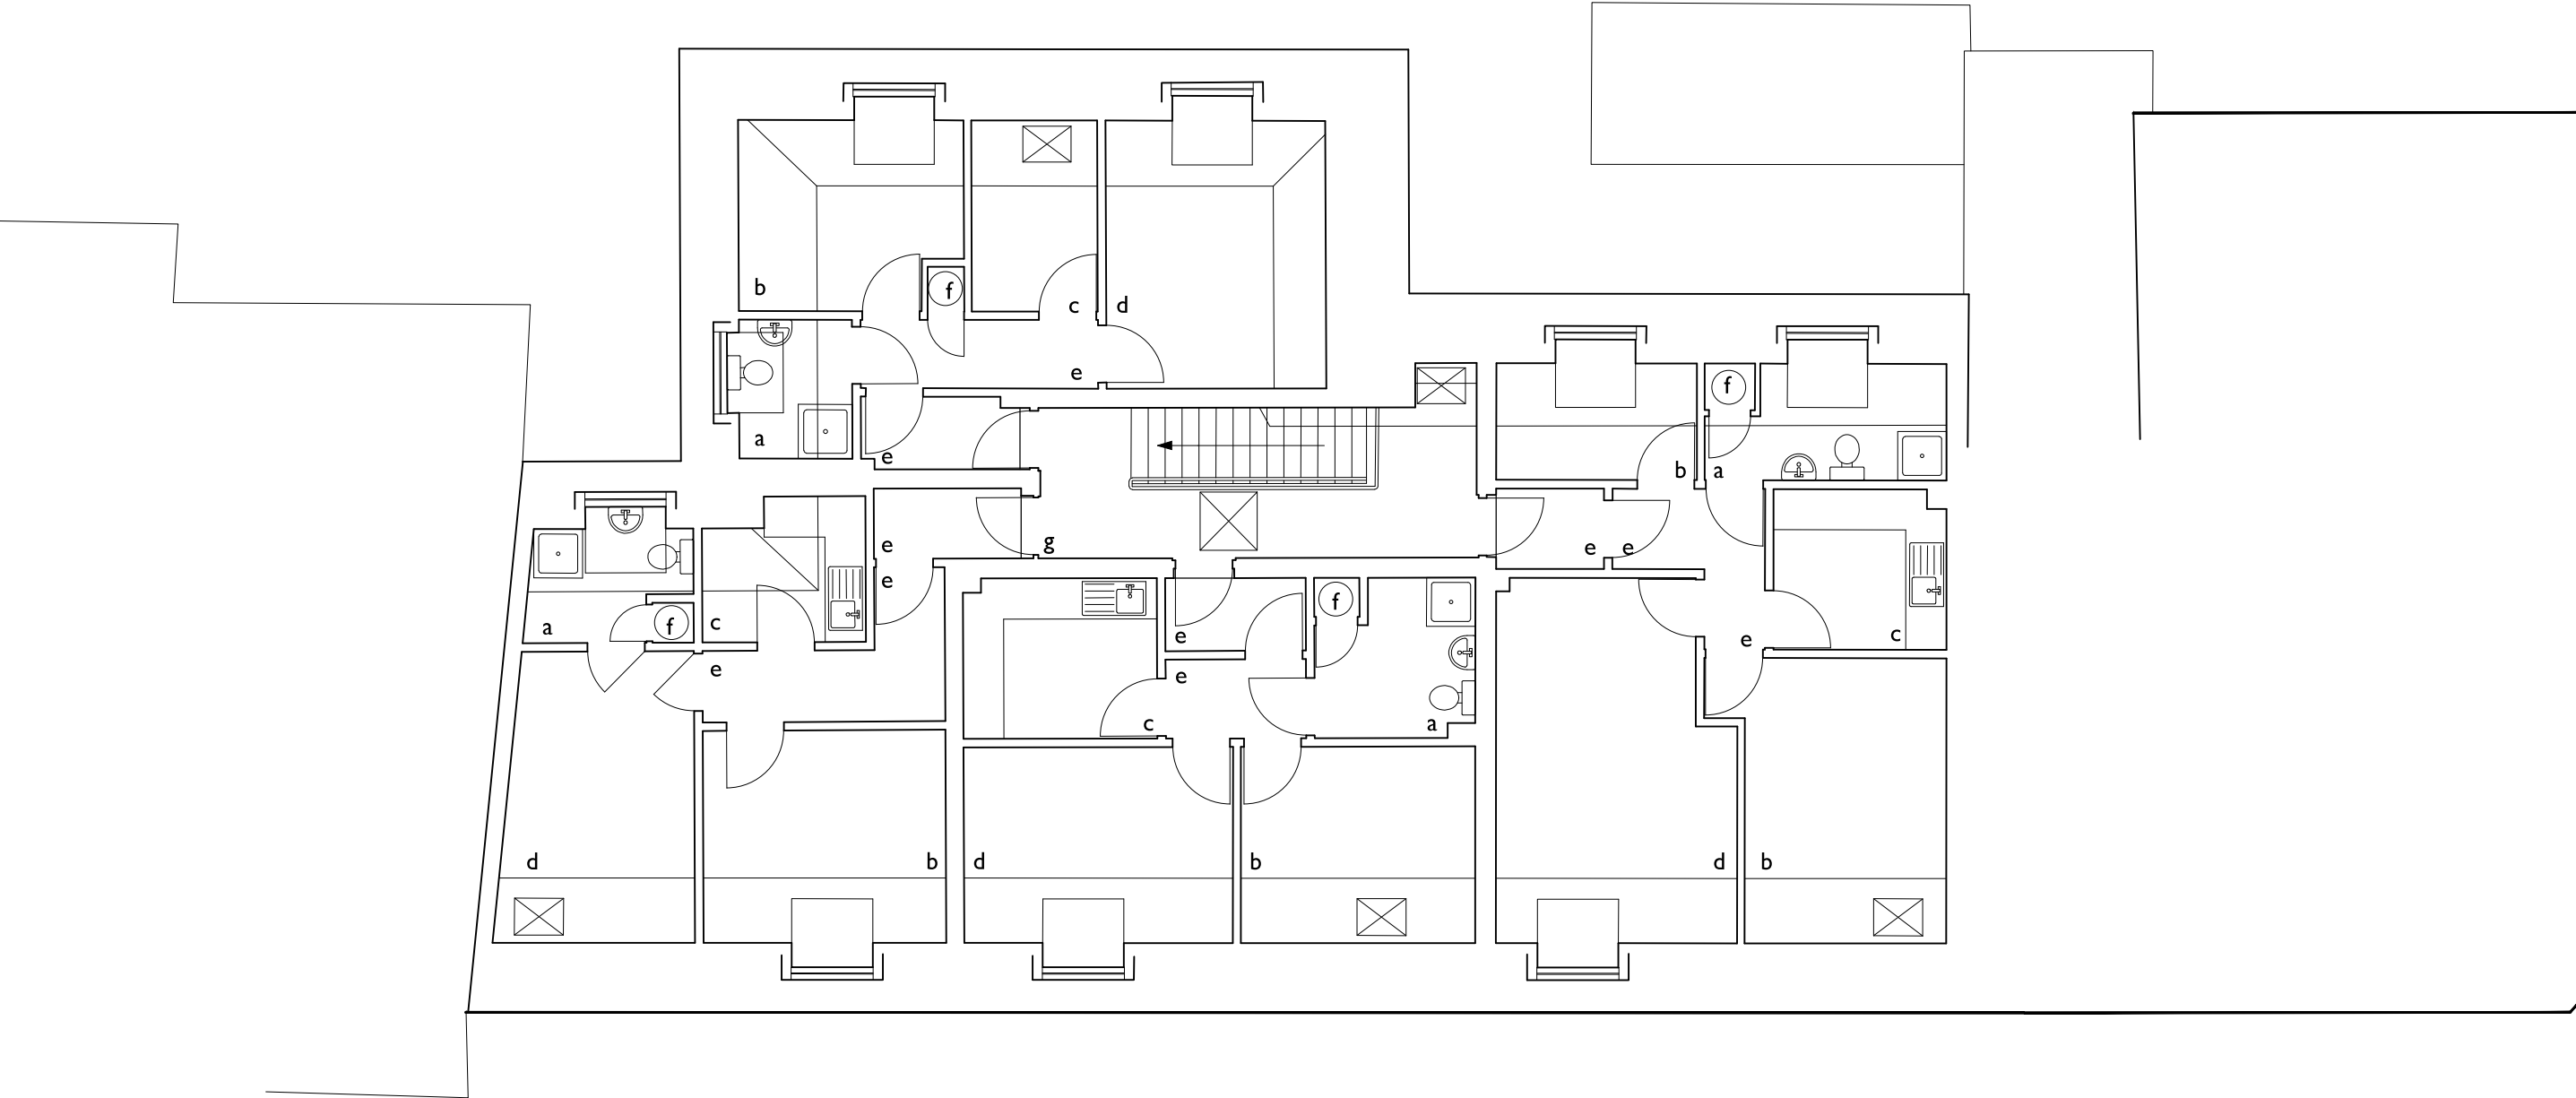

0 | EXISTING THIRD FLOOR 1:100



Status: Planning

Scale: 1:100 @ A3

NOTE: This drawing is to be scaled for planning purposes only

Drawing: Existing Third Floor

Dwg No: 178-D-05

Date: 30.03.2017

Project: The Faculty

Address: 23-27 London Road,
Reading, RG1 5BJ

Client: Mr Trevor Jenkin

OB ARCHITECTURE

The Dispensary
5-6 The Square
Winchester
Hampshire, SO23 9ES
t: 01962 865344
e: info@obarchitecture.co.uk
w: www.obarchitecture.co.uk