
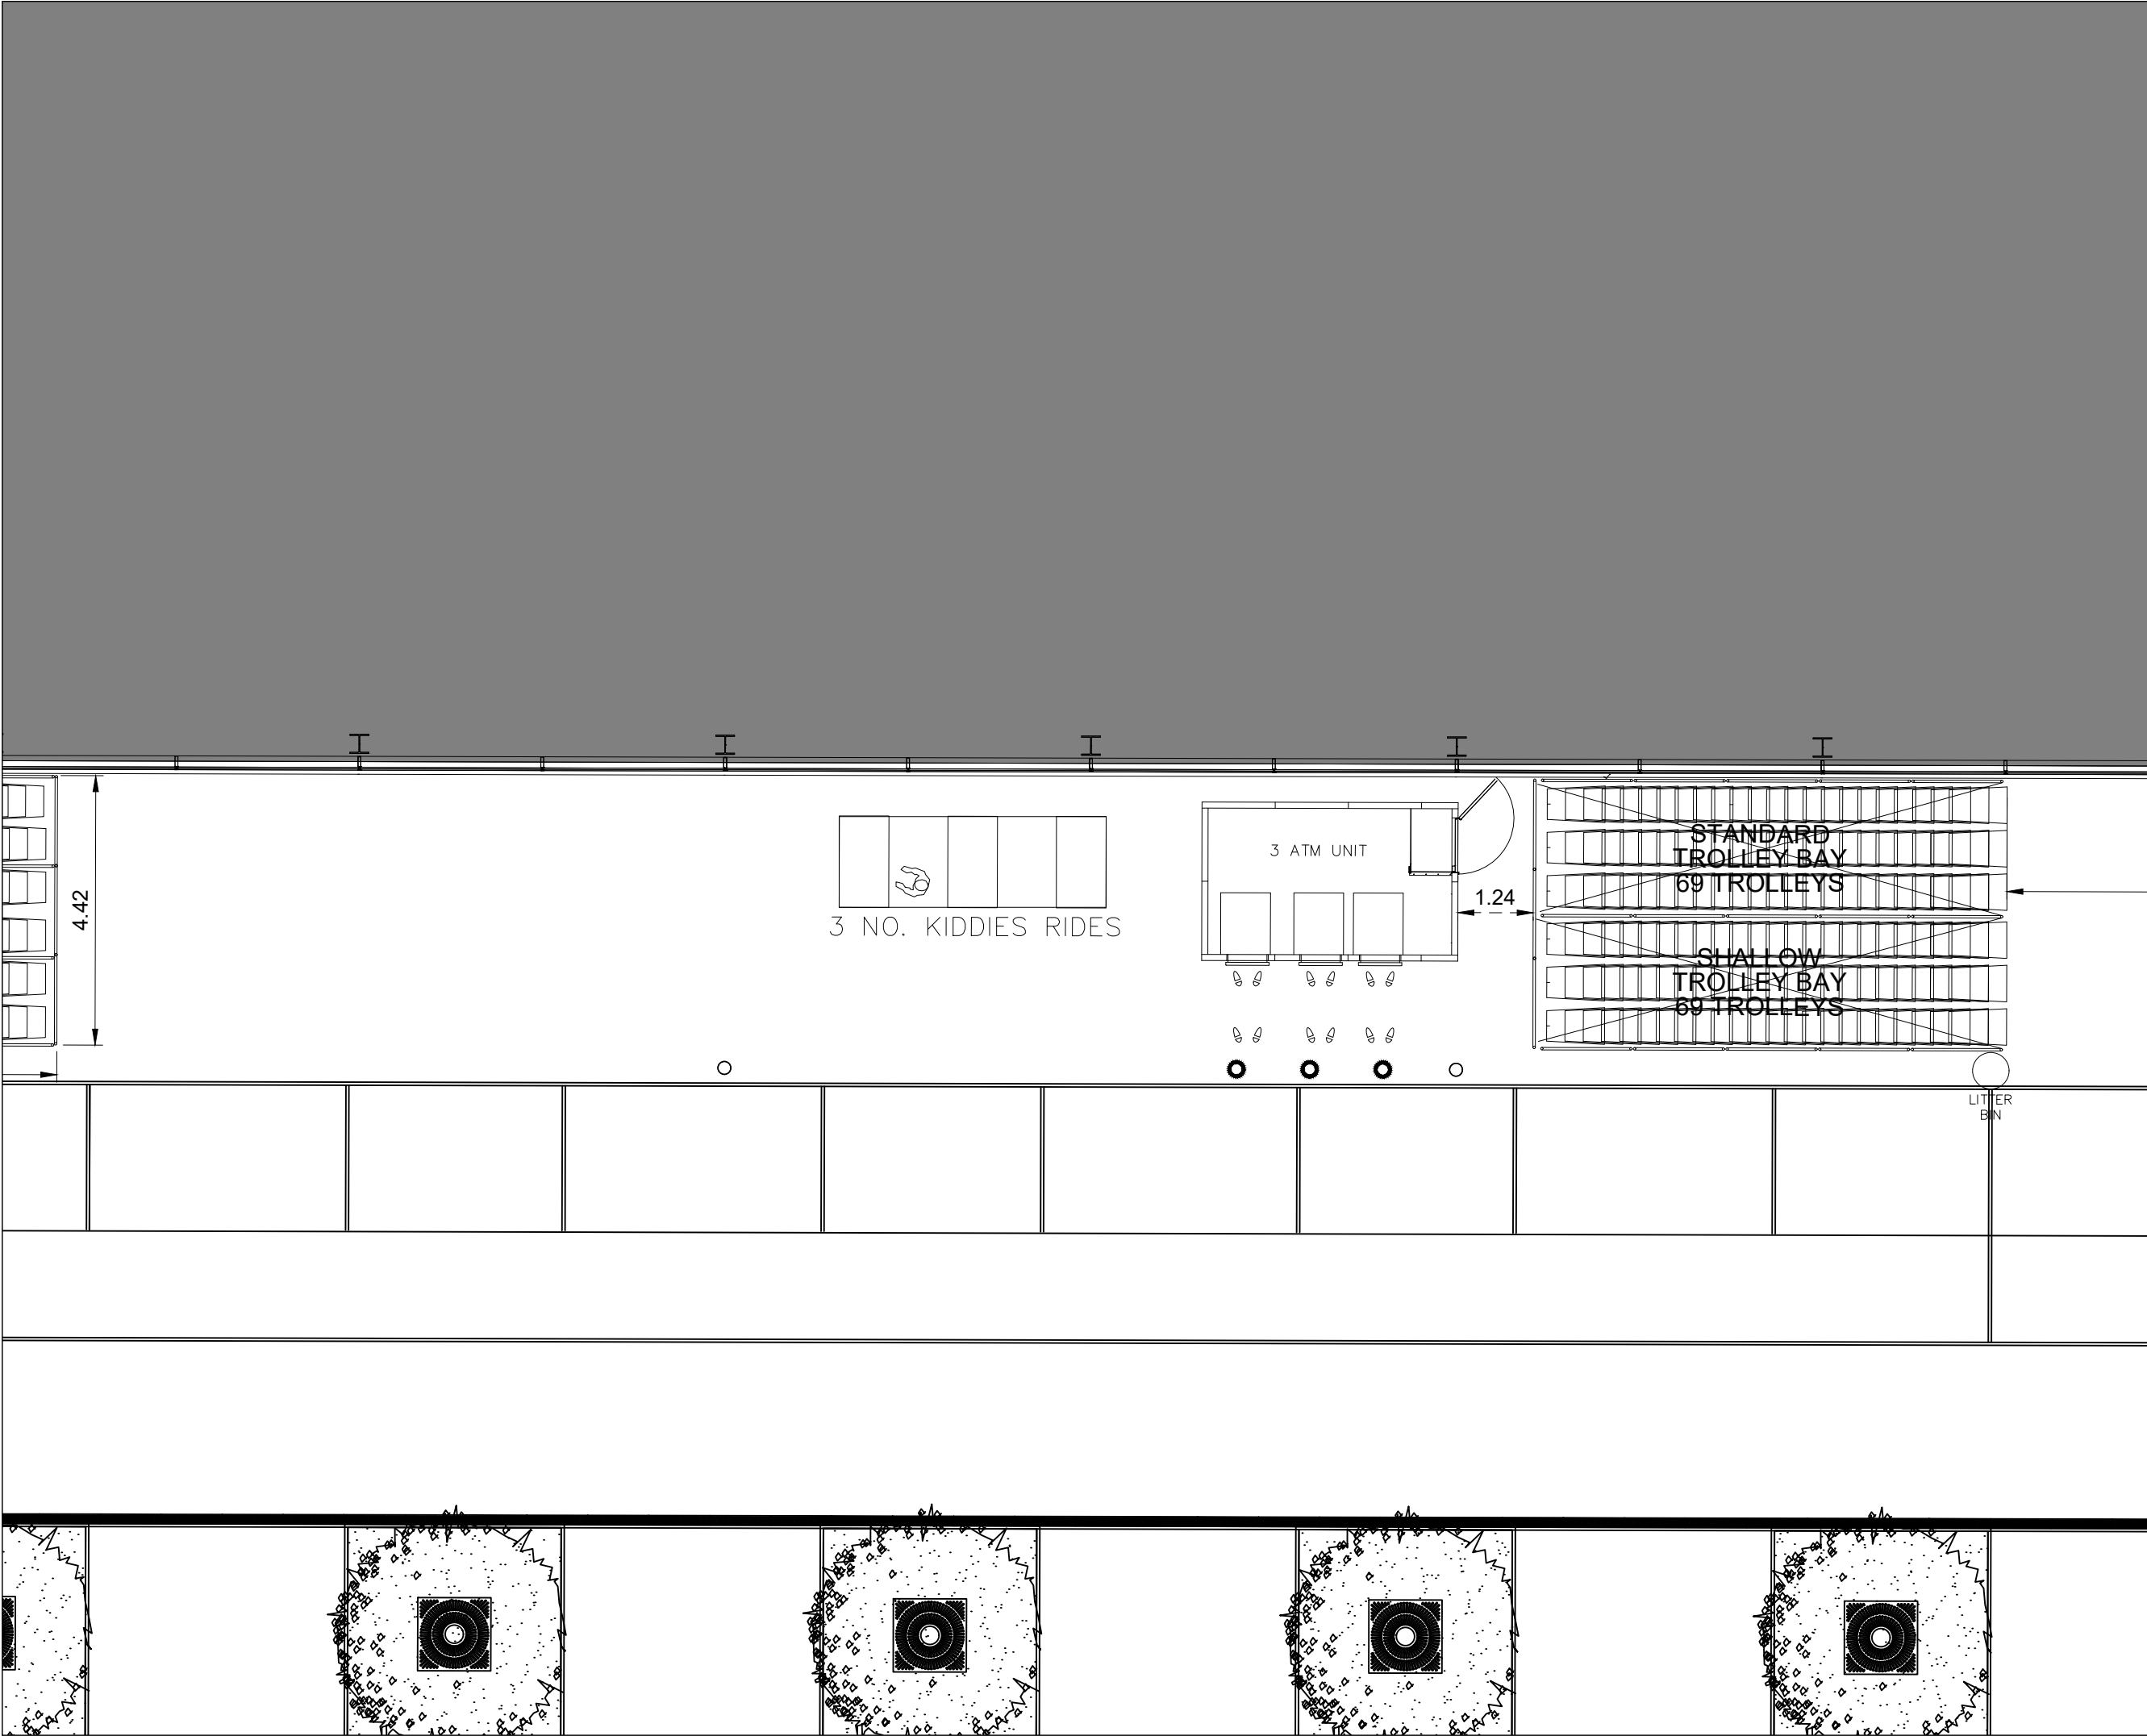


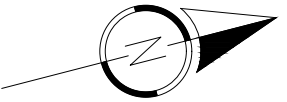

REV.	AMENDMENTS	DATE
		
0000 SCALE 1:50 SCALE 1:100 SCALE 1:200 SCALE 1:500 SCALE 1:1250 2m 4m 8m 20m 50m 		
DISCLAIMER : - USE FIGURED DIMENSIONS ONLY. DO NOT SCALE FROM DRAWING - ANY DISCREPANCIES ARE TO BE REPORTED BACK TO THE STORE PLANNER - ALL DETAILS & DIMENSIONS ARE TO BE CHECKED ON SITE BY MAIN CONTRACTOR PRIOR TO CONSTRUCTION.		
PROJECT 5528 READING WEST EXTRA FORMAT 60		
DESCRIPTION TIMPSON DRY CLEANERS EXISTING LAYOUT		
DRAWING NO. 5528gag###.dwg		
PHASE ISSUE #		
SYSTEM ID. No. 5528pg###.dwg		
SCALE 1:100@A3 DATE 12/09/2017		
DRAWN GAUTHAM.R		
UK PLANNER GJS DESIGN CONSULTANTS		
 RETAIL PLANNING & DESIGN IMPLEMENTATION		
TESCO STORES LIMITED STORE PLANNING DEPARTMENT PROPERTY SERVICES P.O. BOX 400, CIRRUS BUILDING, SHIRE PARK WELWYN GARDEN CITY, HERTS. AL7 1AB TELEPHONE : 01707 395150 THE COPYRIGHT AND ALL OTHER RIGHTS IN AND RELATING TO THIS PUBLICATION BELONG TO AND ARE THE SOLE PROPERTY OF TESCO STORES LIMITED. ALL RIGHTS ARE RESERVED. NEITHER THE WHOLE NOR ANY PART OF THIS PUBLICATION MAY BE REPRODUCED OR TRANSMITTED IN ANY FORM OR BY ANY ELECTRONIC OR MECHANICAL MEANS INCLUDING PHOTOCOPYING AND RECORDING OR FROM ANY RETRIEVAL SYSTEM WITHOUT THE PRIOR WRITTEN LICENCE FROM THE OWNER. © 2005 TESCO STORES LIMITED		