

STAAC ©


1A Fairlight Road
Eastbourne
BN22 7NY

t: 01323 325354
t: 01932 506111
e: ashley@abstractplans.co.uk
e: planning@abstractplans.co.uk

NOTES:

This drawing is to be read in conjunction with all relevant Architects and Engineers drawings
Only figured dimensions are to be used for construction
All dimensions are to be verified on site prior to work commencing

No.	Description	Date
Client: Barbara & Antony Frost		
Address: 42b Eastern Avenue Reading, Reading RG1 5RY		
Project: Garage Conversion		
Drawing title: Site Location Plan		
Project No		17146
Date		06-11-17
Drawn by		IA
Drawing No		SLP01
Scale1:1250@A3		

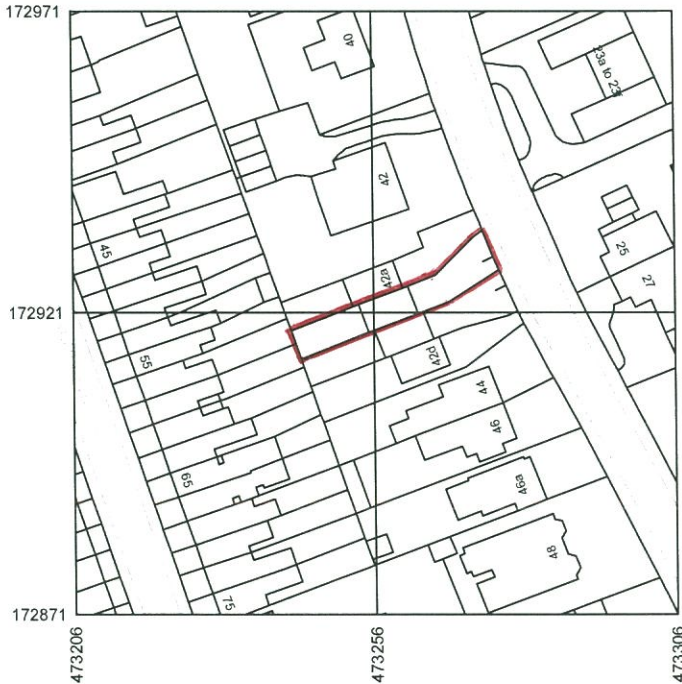

BAR SCALE in METRES