


108 ALBERT ROAD
RG4 7PL

LOCATION PLAN

1:1250

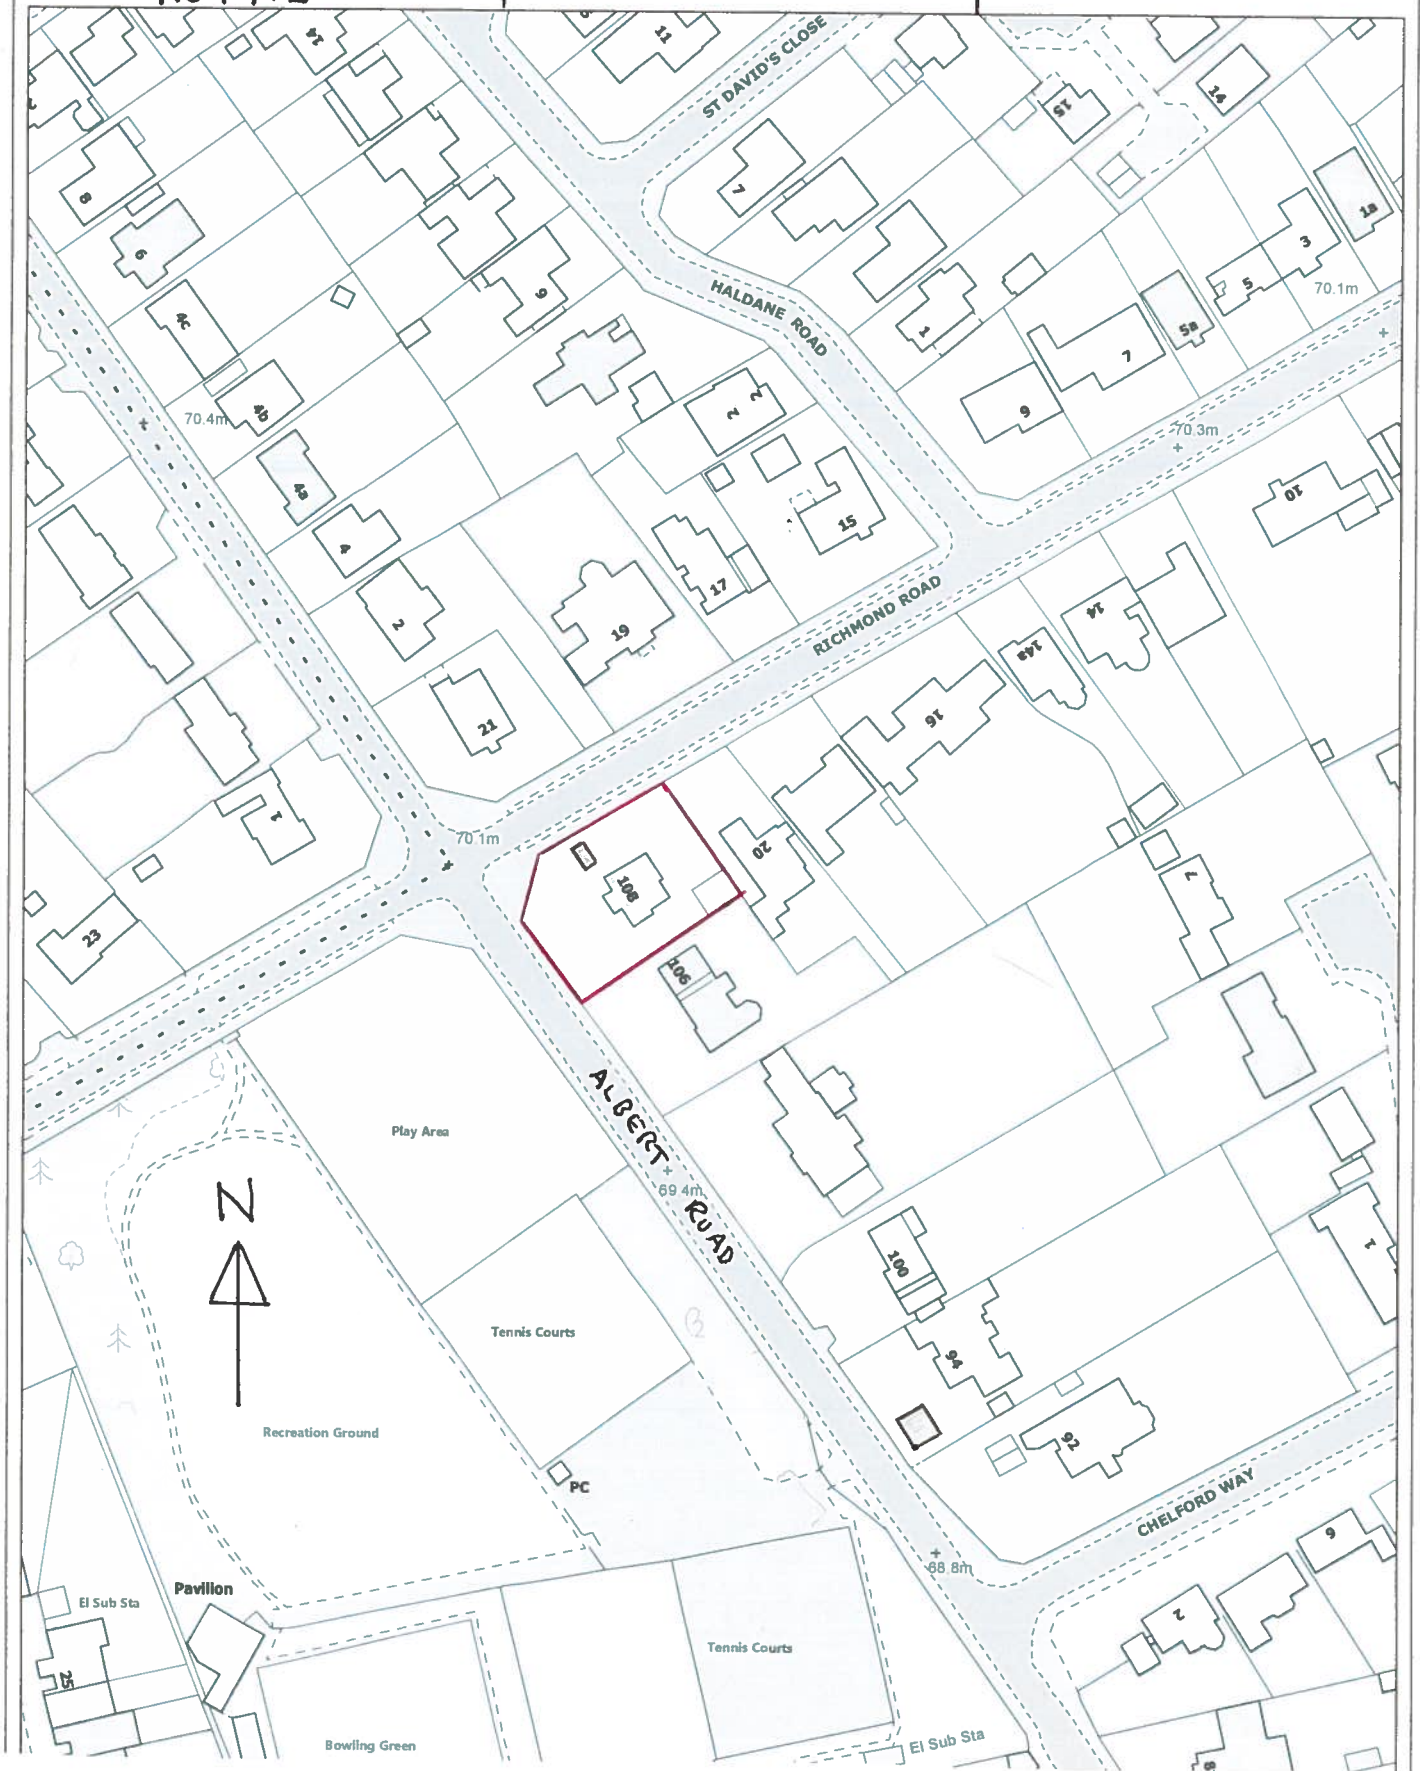

Scale 1:1250

