


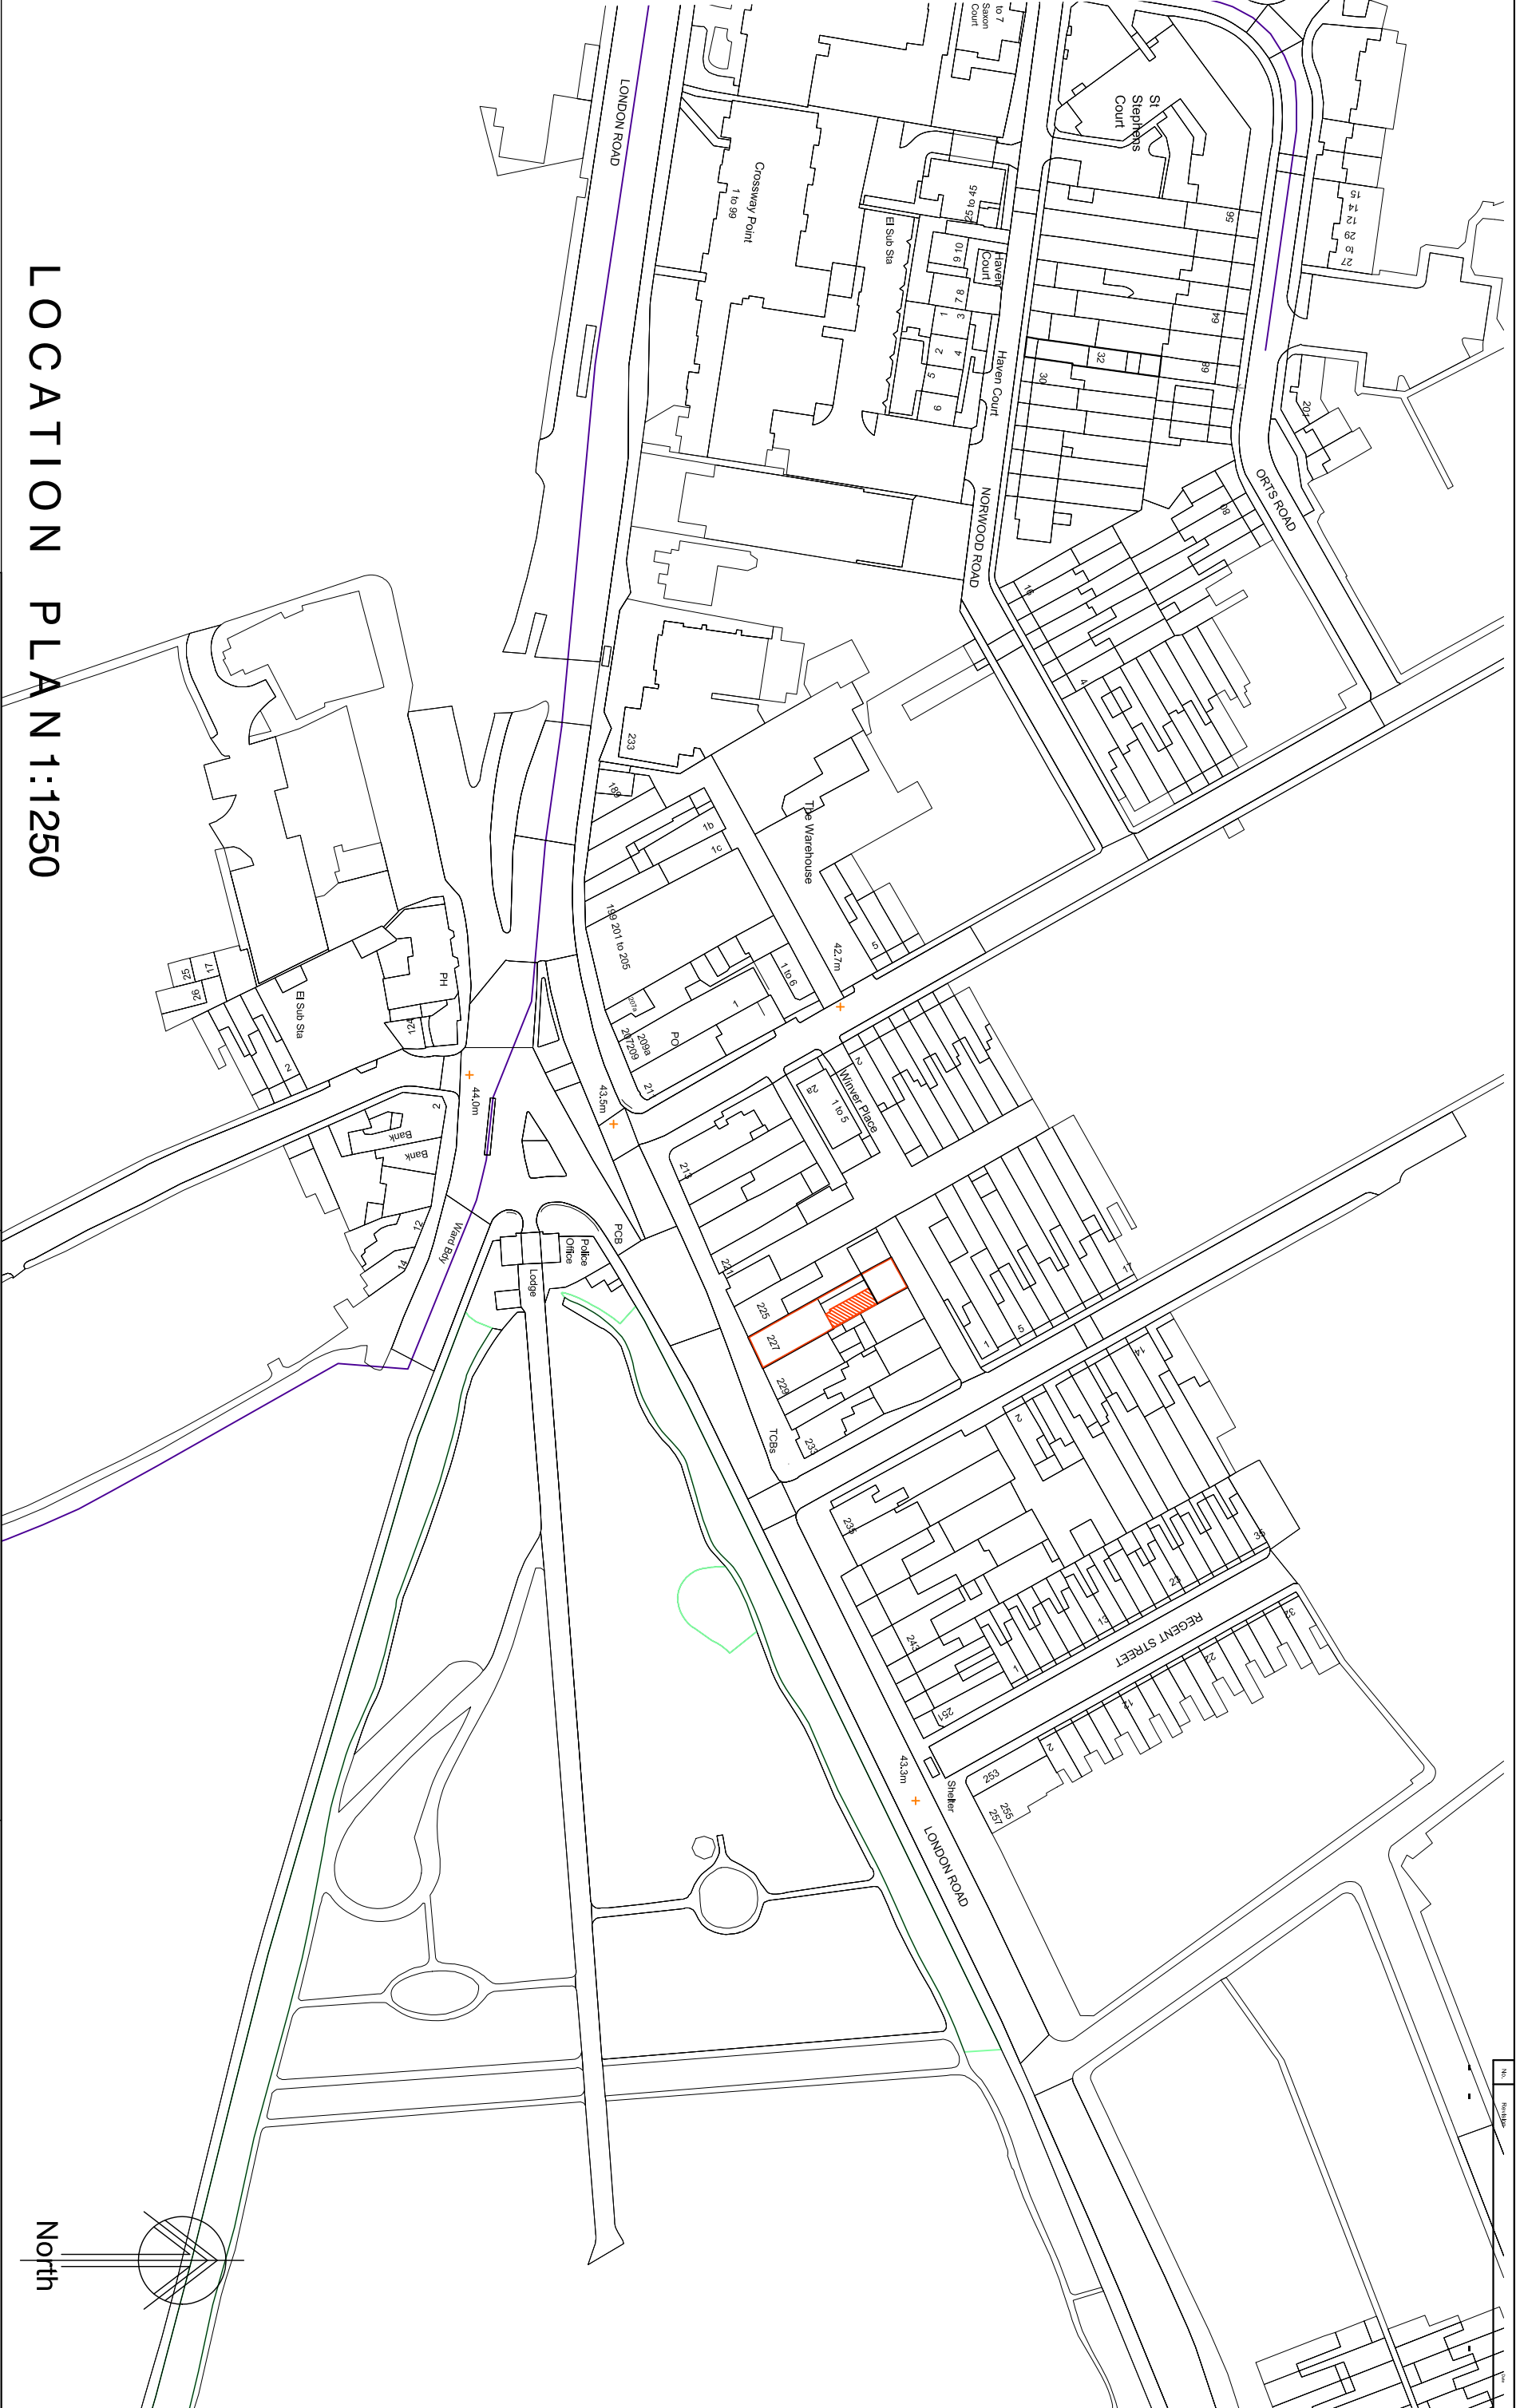

LOCATION PLAN 1:1250



Retrospective application for works to create an additional ground floor apartment with demolition and reconstruction over original footprint of rear single storey annexe providing for improved accommodation split over two units
at 227 London Road, Reading
for Mr Haroon Ali Khan