

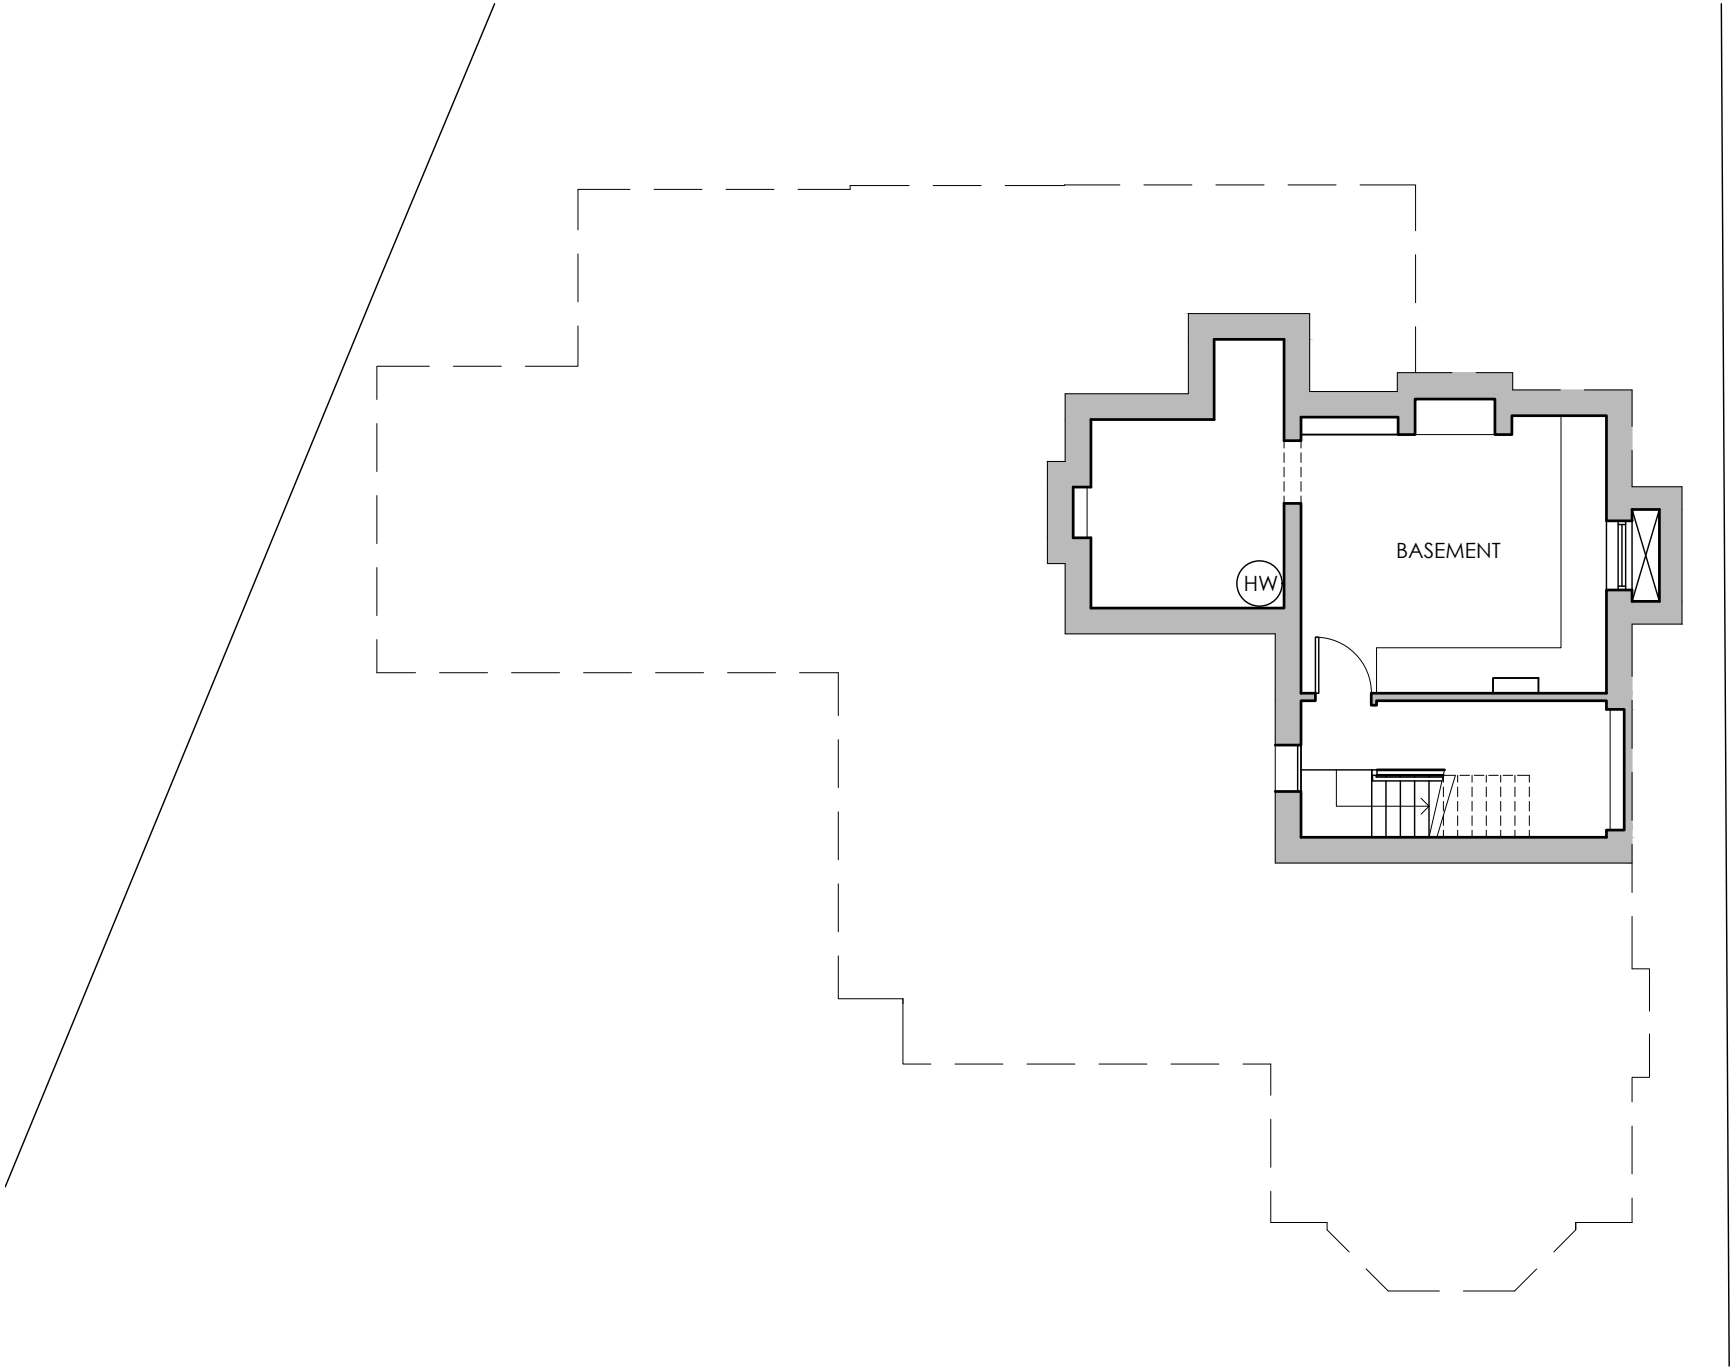


This drawing may be scaled with reference to the scale bar for planning application purposes only. Do not scale for any other purpose, use only annotated dimensions. All dimensions are to be checked by parties using the drawing, and any errors or omissions are to be reported to Weston & Co Architects Ltd.

Rev.	Date	Note	Author	Checked
-	dd/mm/yy	Note	XXX	XXX

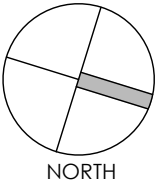

EXISTING BASEMENT PLAN

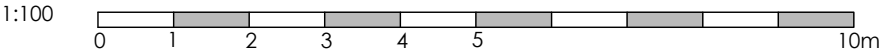

Project	HOME ALTERATIONS 26 ALEXANDRA ROAD READING BERKSHIRE, RG1 5PD					Drawing	EXISTING BASEMENT PLAN			Rev.	-
						Job-Dwg Number	17013-PL-3				
Client	MR & MRS BEALE					WESTON + CO ARCHITECTS Watlington House 44 Watlington Street Reading, RG1 4RJ T. 0118 375 0252 www.weston-co.com					
Status	PLANNING										
Scale	1/100		Sheet Size A3								
Author	AS	Checked	CTW	Date	10/01/18						