




- GENERAL NOTES
1. This drawing is copyright and must not be reproduced without the consent of Greenwell Design Ltd.
 2. All dimensions are in millimetres unless otherwise noted.
 3. All dimensions to be checked on site prior to commencement of work or preparation of any other drawings.
 4. The contractor shall accept any discrepancies in information in writing to the design team at the earliest opportunity.
 5. This drawing is to be read in conjunction with the following relevant information:
 - i) All architects, structural and service engineer's drawings and specifications.
 - ii) All CDM information including designers risk assessments.

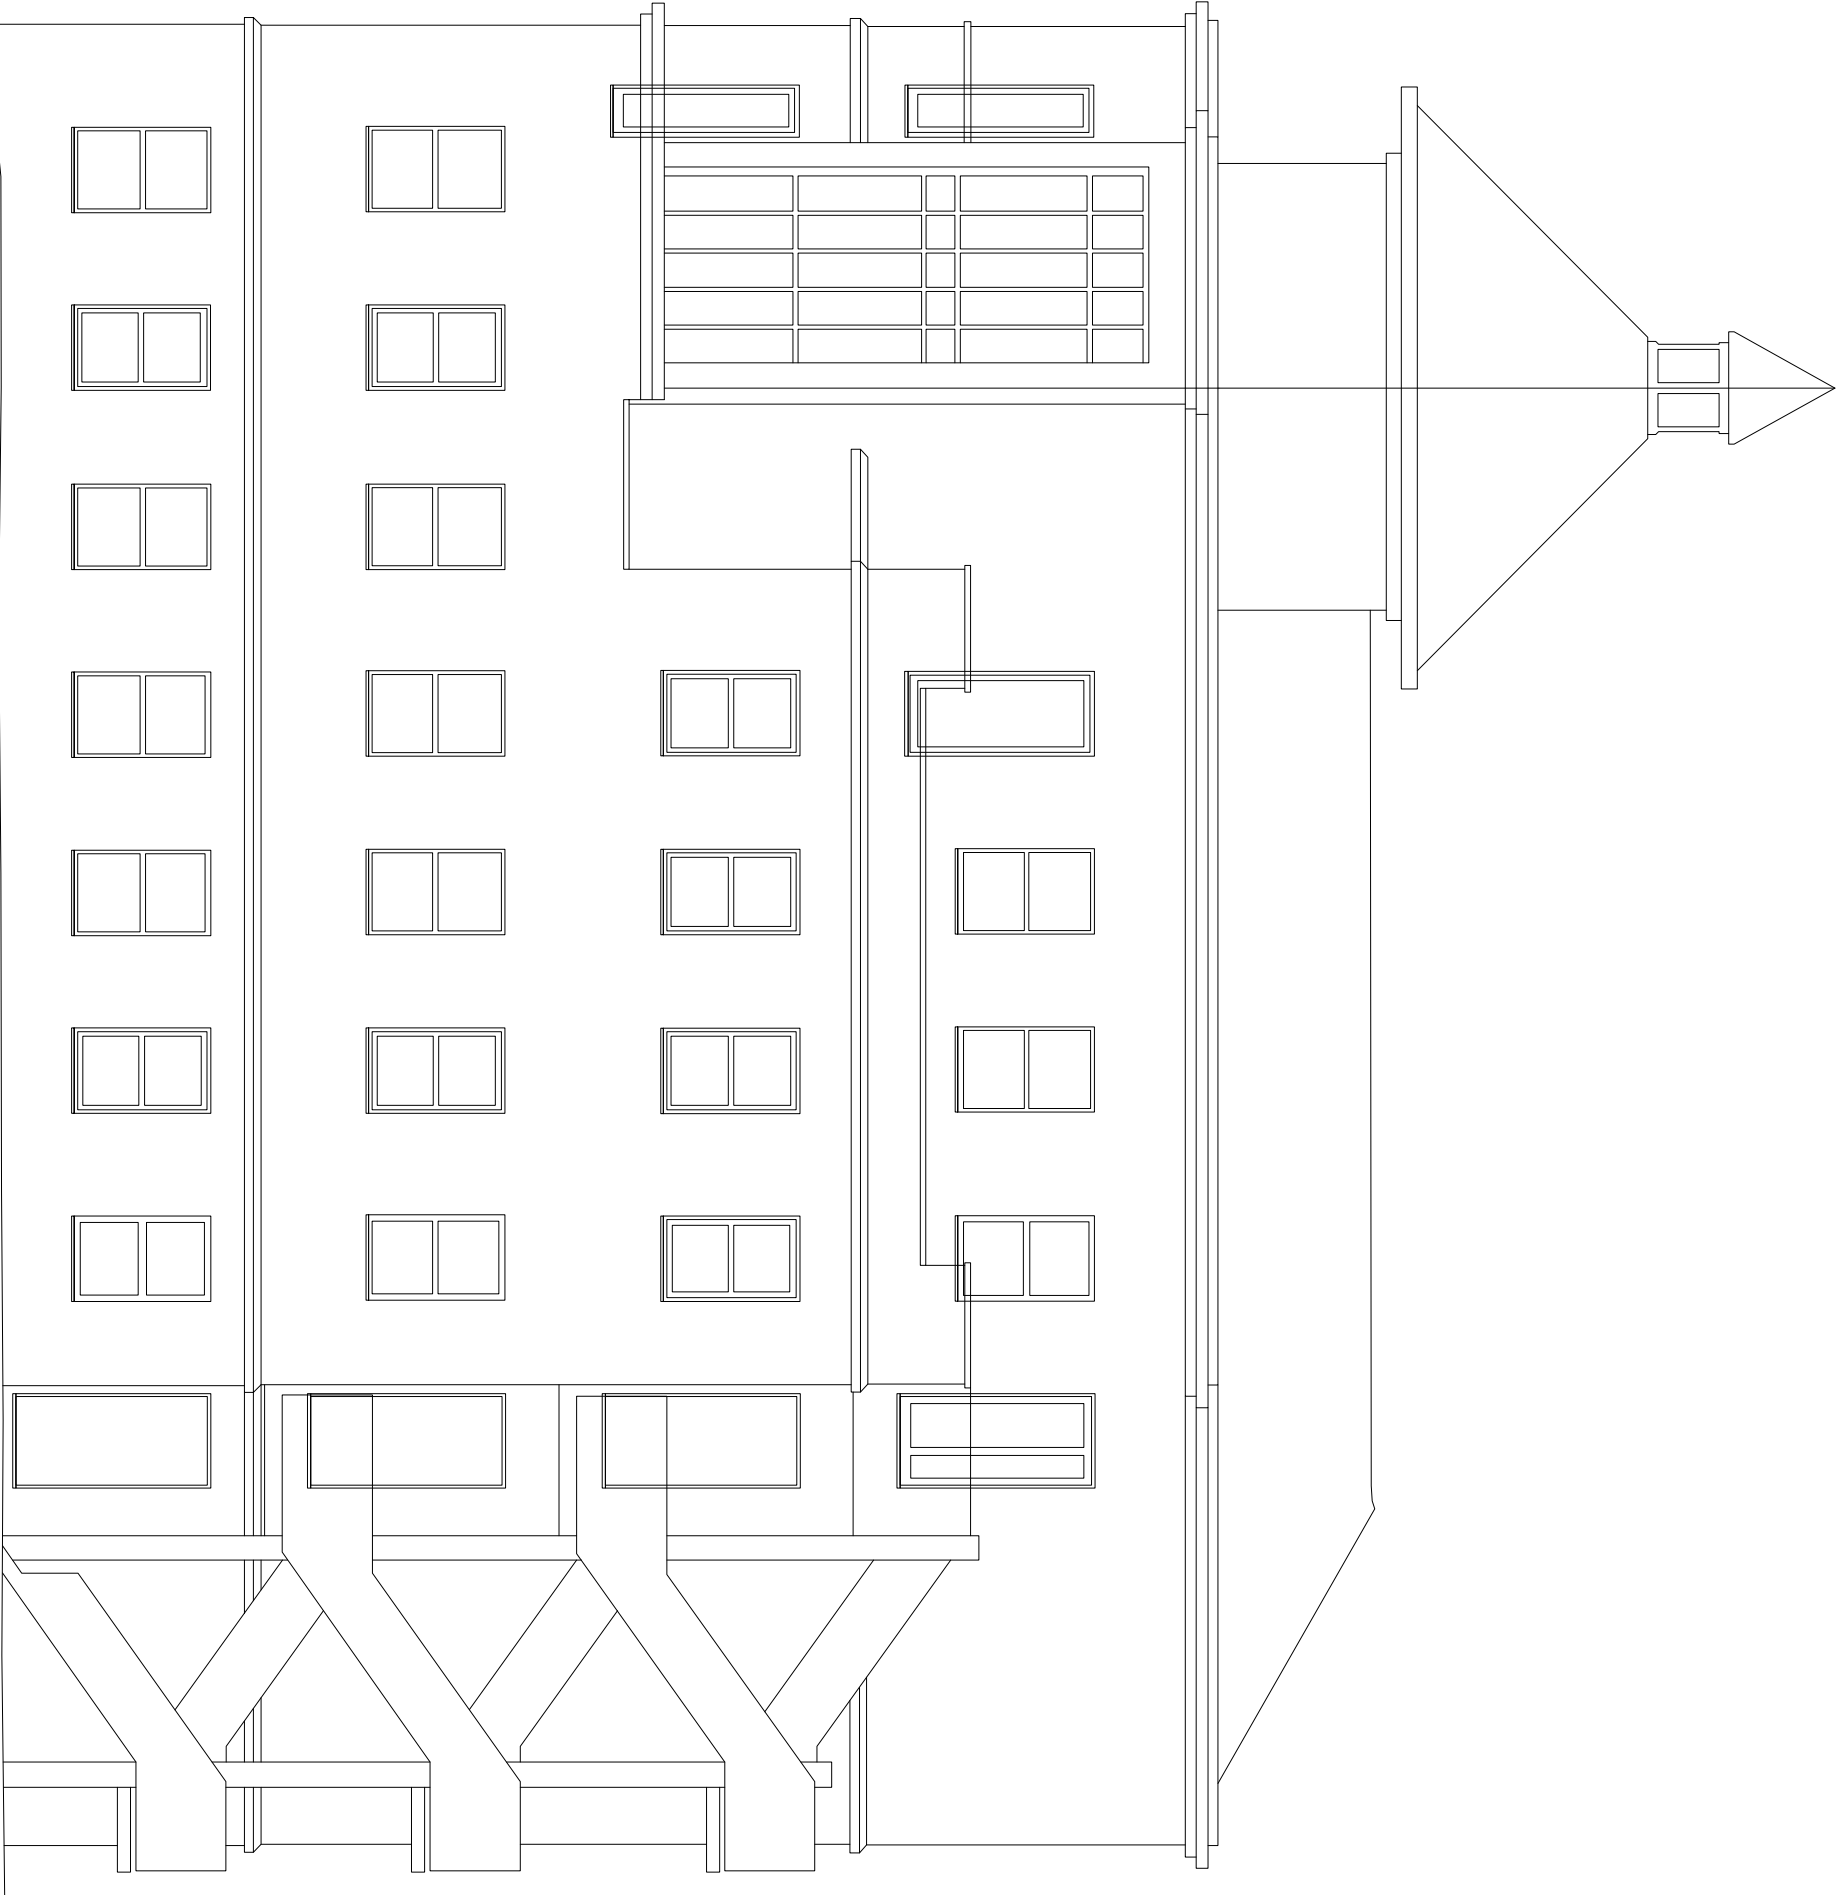


16033 1016 NCP1
EXISTING ELEVATION 04
1:100

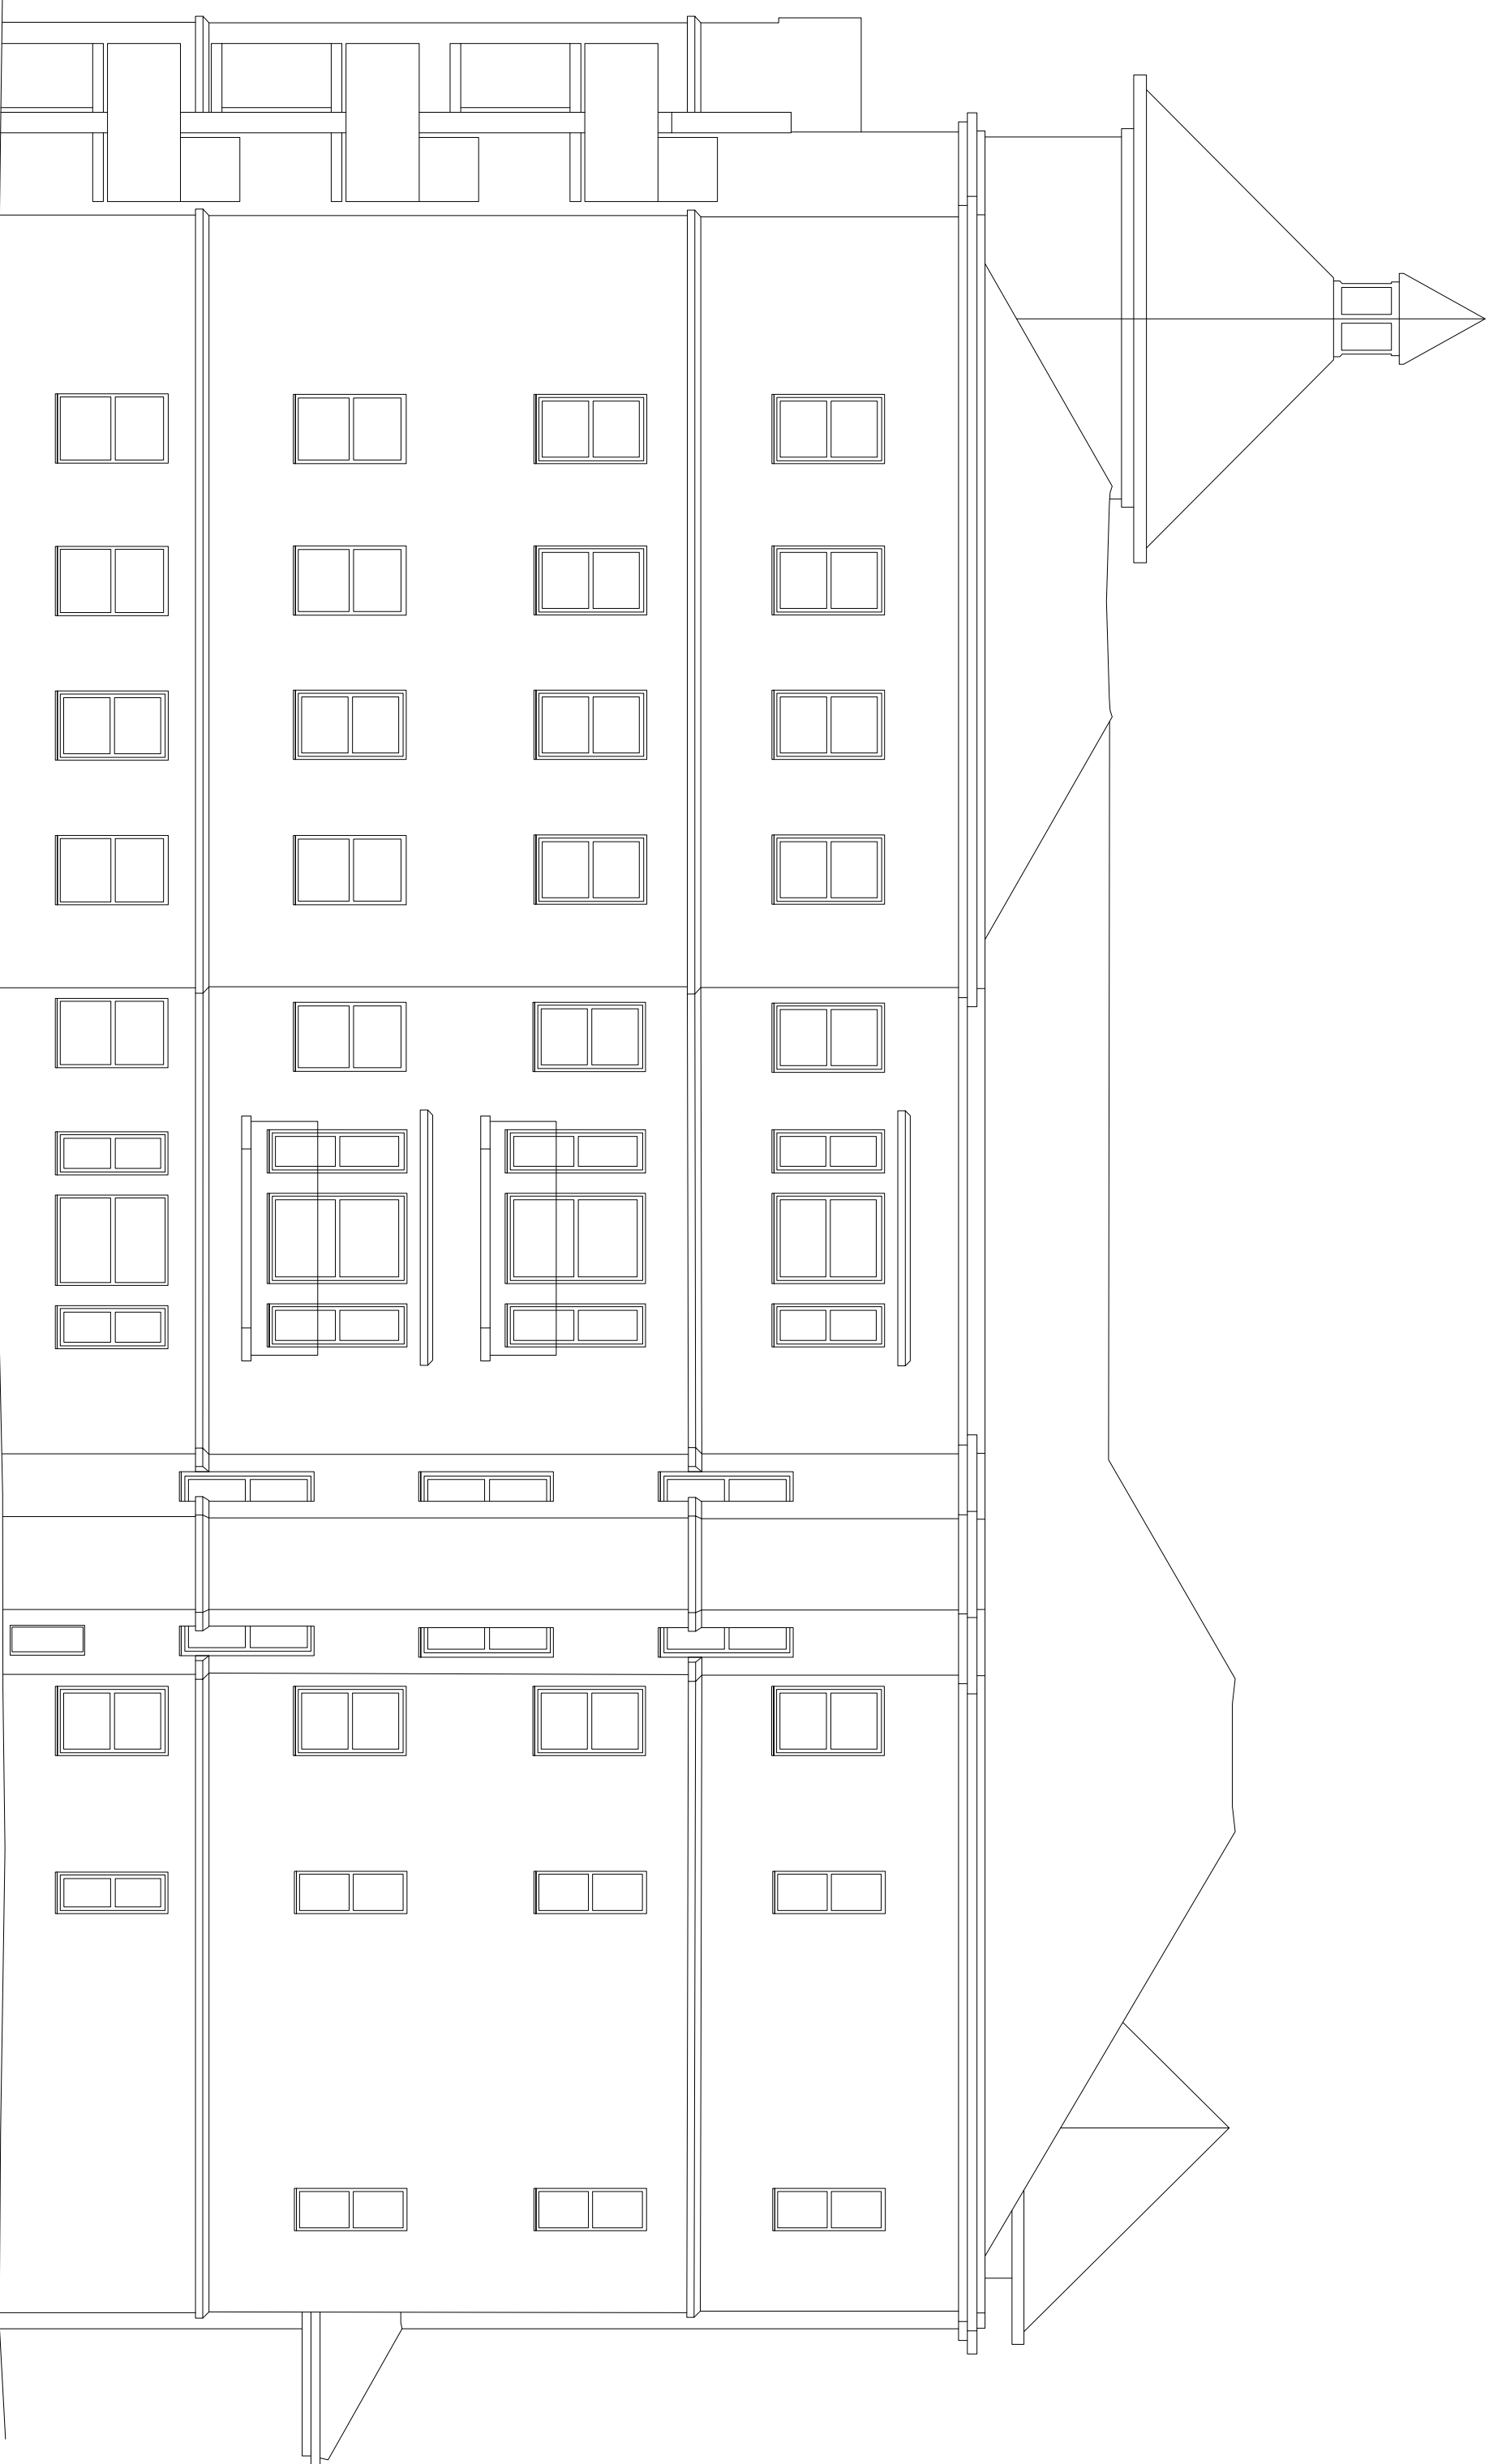

16033 1016 NCP1
EXISTING ELEVATION 05
1:100

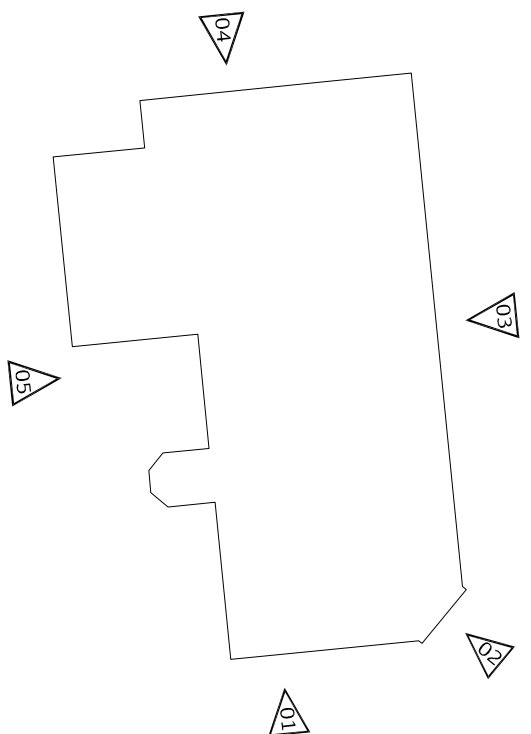

16033 1016 NCP1
NCP1 ELEVATION KEY
1:500

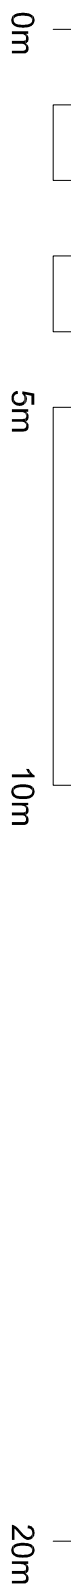

revision	notes	status	date	author	reviewer
D	elevation 04 updated to reflect comments received	P	2017.12.08	MB	-
C	DEEAT STAGE 4 ISSUE	P	2017.11.10	MB	-
B	planning - do not scale removed and scale bar added	P	2017.10.18	MB	-
A	STAGE 2 TENDER ISSUE	P	2017.03.20	MB	-
-	FIRST ISSUE	P	2016.10.17	MB	-

greenwell design

architecture
interiors
urban design
masterplanning
graphic design
conservation

Studio 2 Riverside Centre, Finsbury Lane, Durham, DH1 1TA
t: 0191 447 7775
www.greenwelldesign.co.uk

Project New Century Place, Reading

Drawing NEW CENTURY PLACE 1
EXISTING ELEVATIONS SHEET 2 of 2
Elevations 04 - 05

Scale 1:100	Job no. 16033	Draw no. 1016	Rev: D
at size A1	Status Preliminary		

This drawing is copyright