
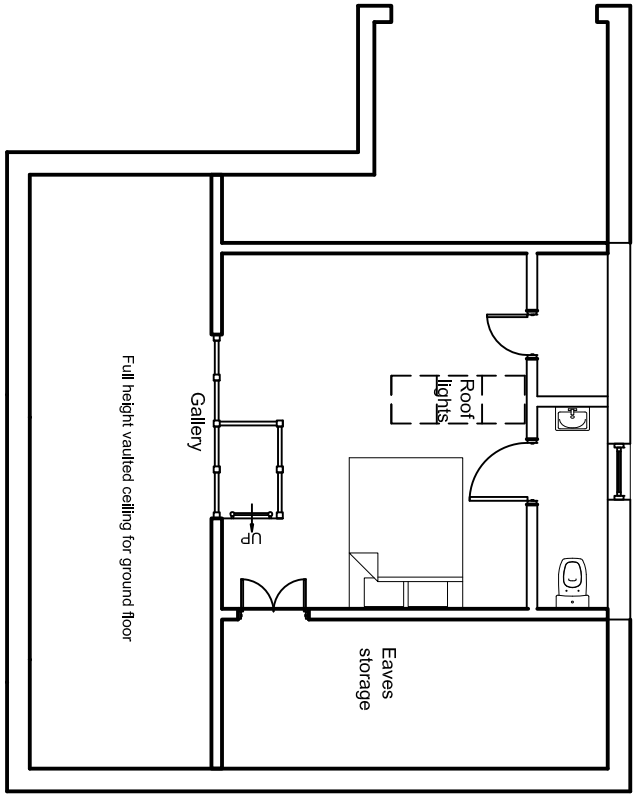
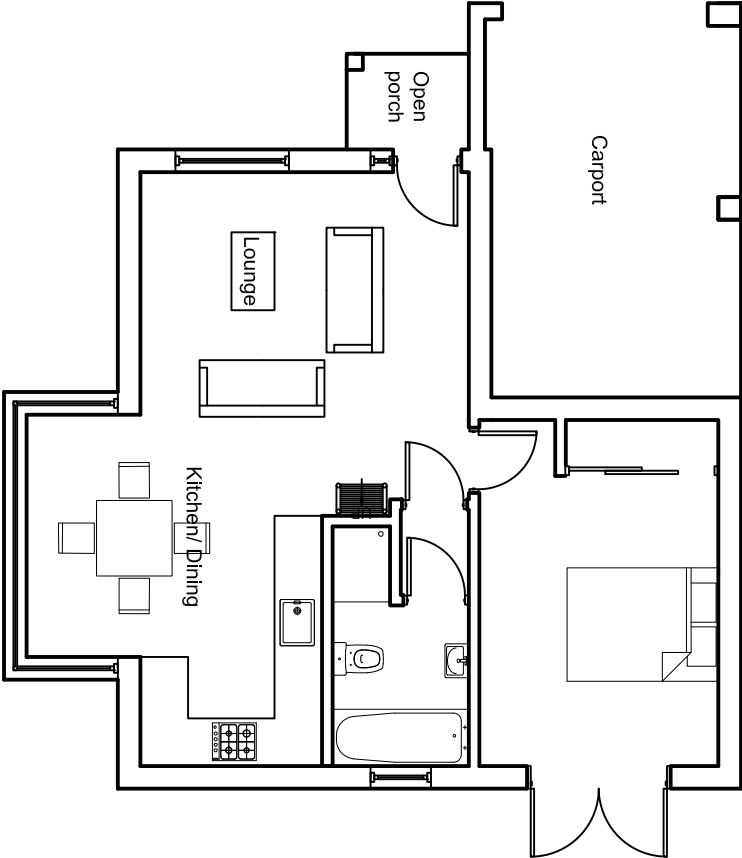
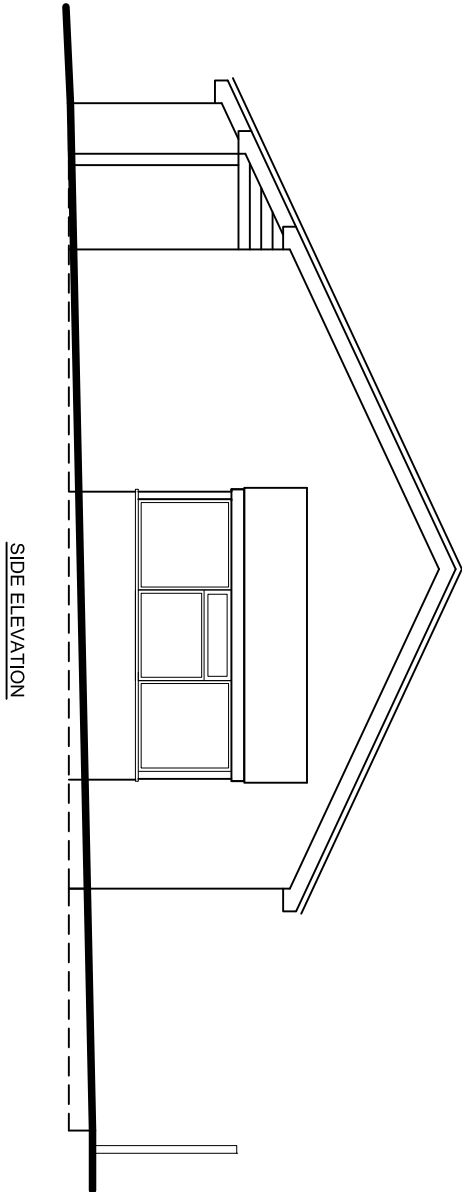
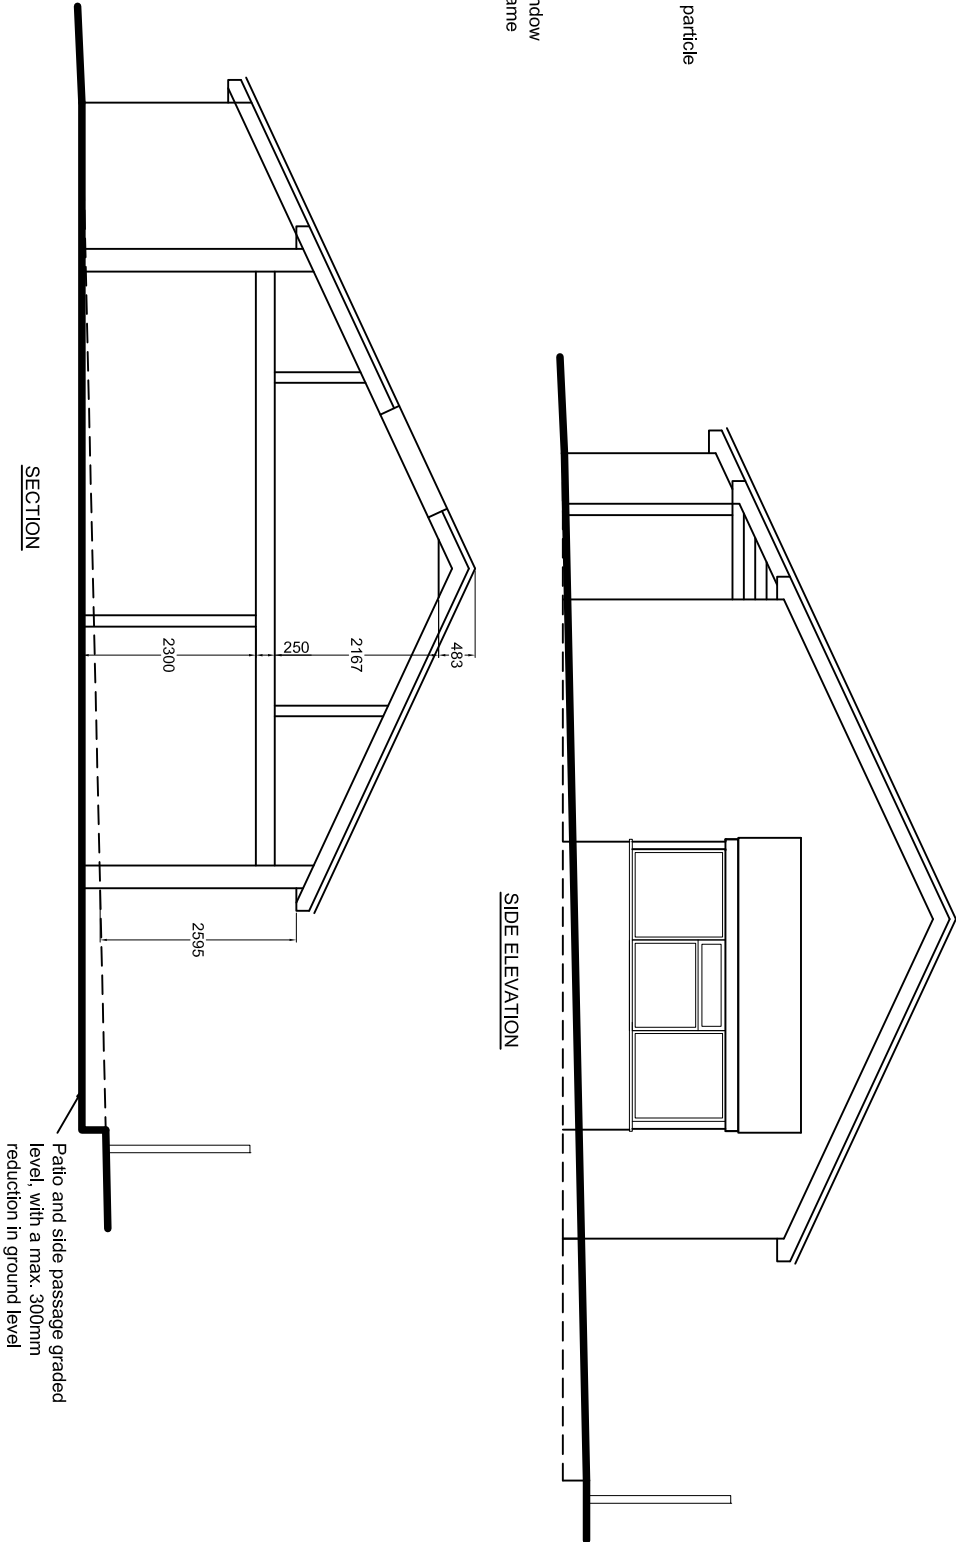
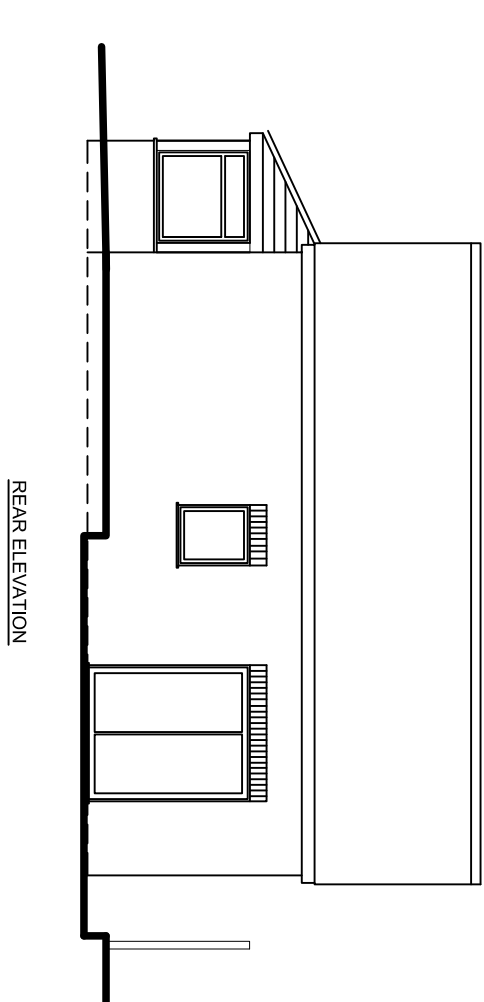
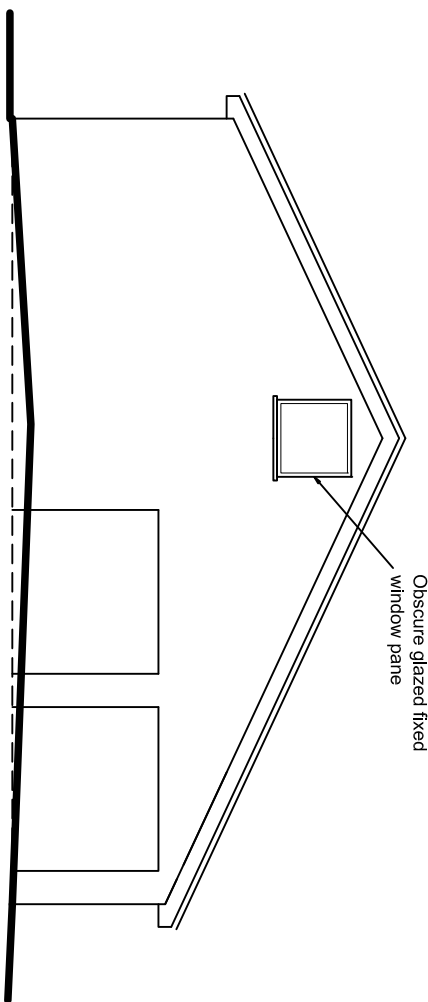


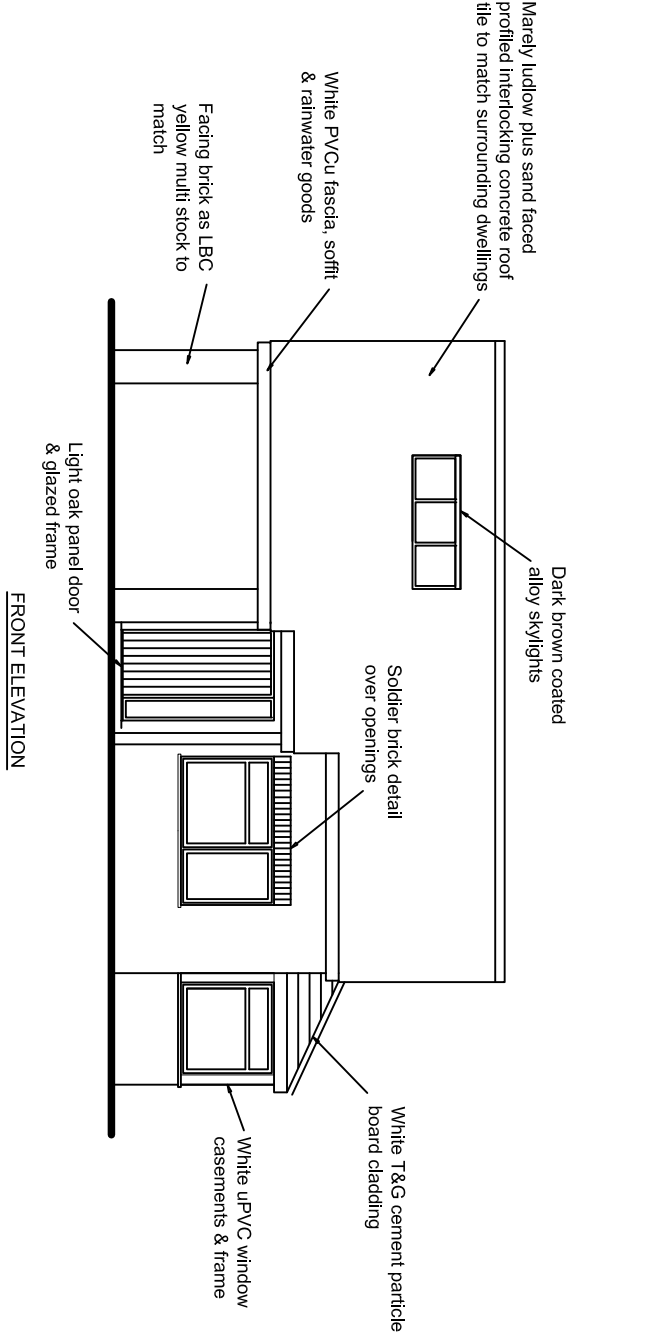

Woolhampton Design Centre
Construction Design Services

The Woolhampton Design Centre
Station Road, Woolhampton,
Reading, Berkshire RG7 5SE
Tel: 0118 9713 583

LAND ADJ. TO 22 QUANTOCK AVENUE,
CAVERSHAM, READING, RG4 6PY

SCALES	DRAWN	DATE	DRAWING NO.	REVISION
1:100 @A3	NJB	NOV.17	17038/03	