




Block A - proposed front (north west) elevation

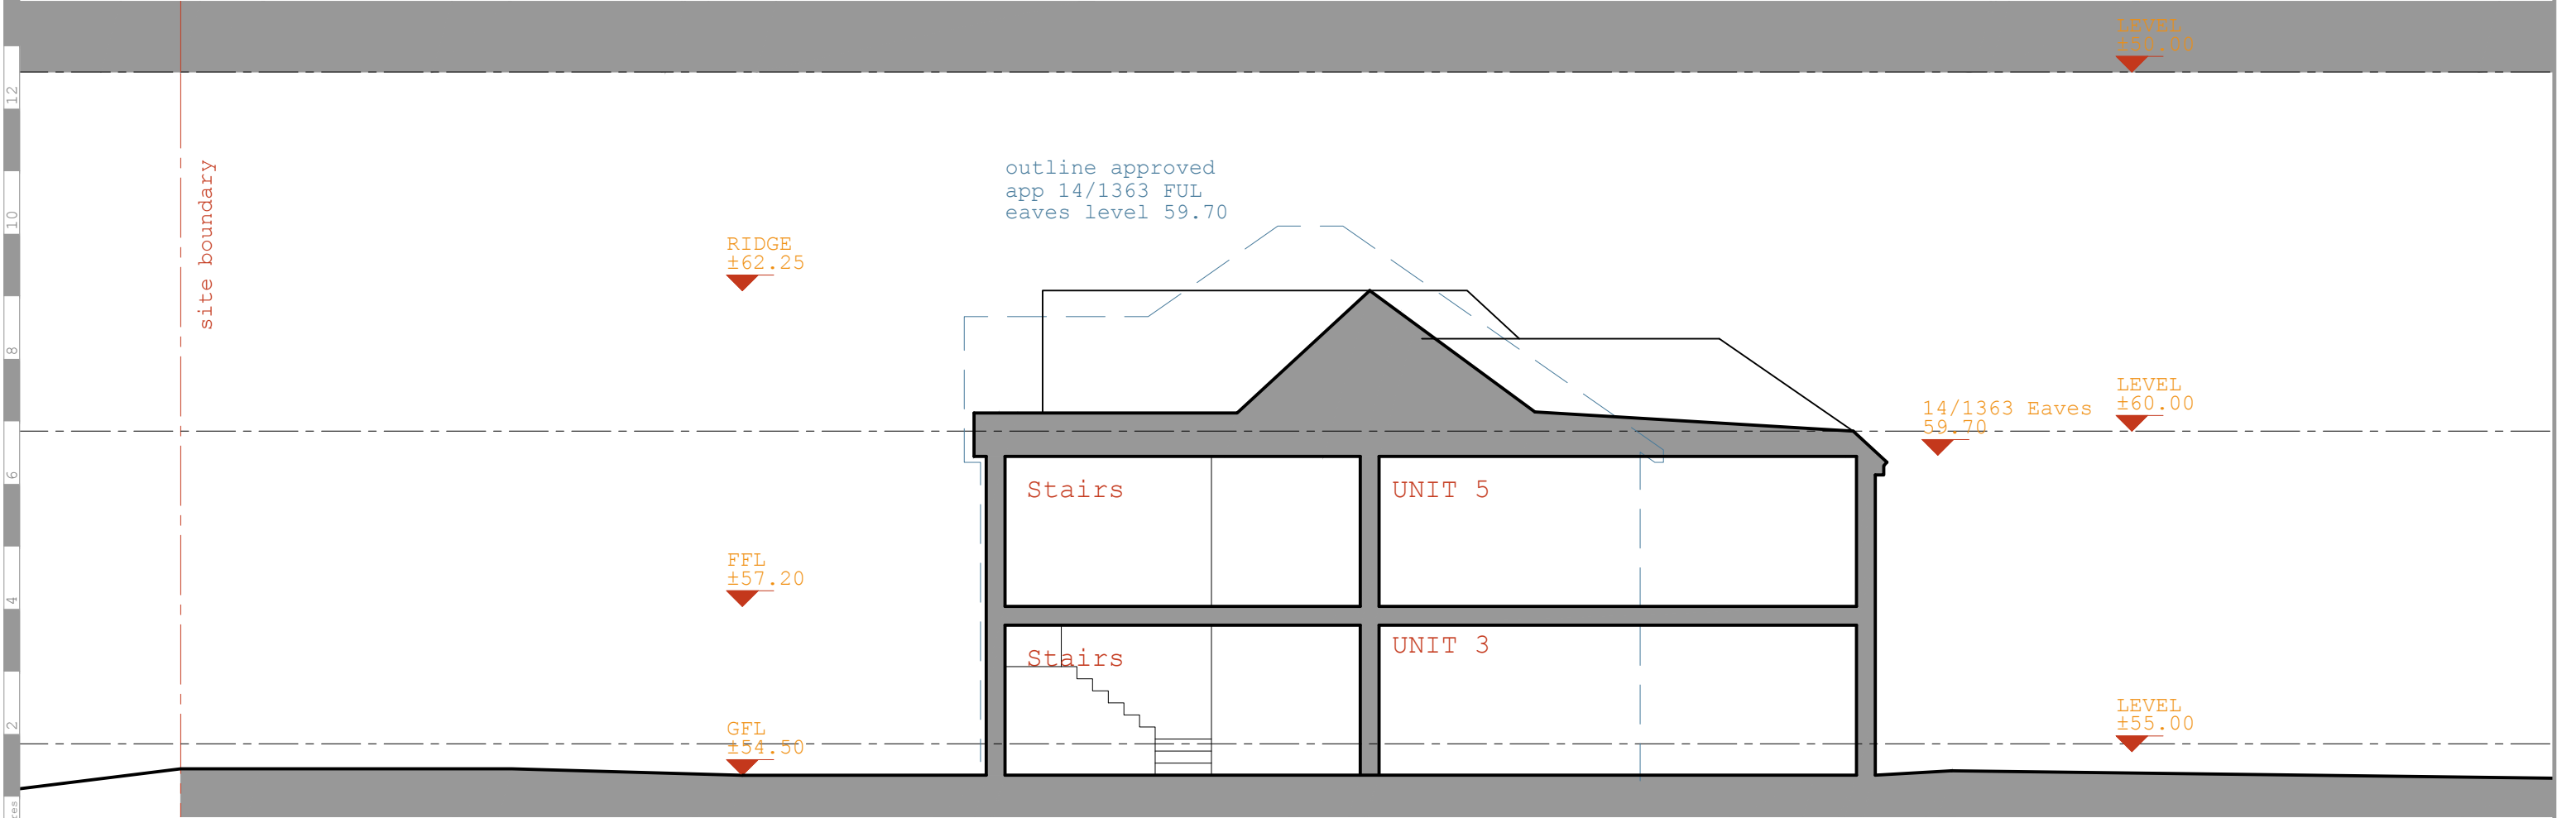

Block A - Section A-A

16.08.16 sh
first issue
REVISIONS

project
153 Bathroad
Reading, RG30 2BD
client
AJC
drawing title
Block A
elevations sheet 1

project	drawing number	revision
262	05-20	P1
date	status	
July 2017	Planning	
author	checked	
AR	EGM	
scale	size	
1:100	A3	

© 2016 colony architects

www.colonyarchitects.com

colony architects ltd is a collaborative of architects and designers with an agenda to find out more visit our beautiful website

contact: design@colonyarchitects.com

atu 07990 513372
ed 07779 233328
HQ 0118 9800328

250 South Oak Way
Green Park, Reading
RG2 6DQ

colony
chartered
architects

RIBA