


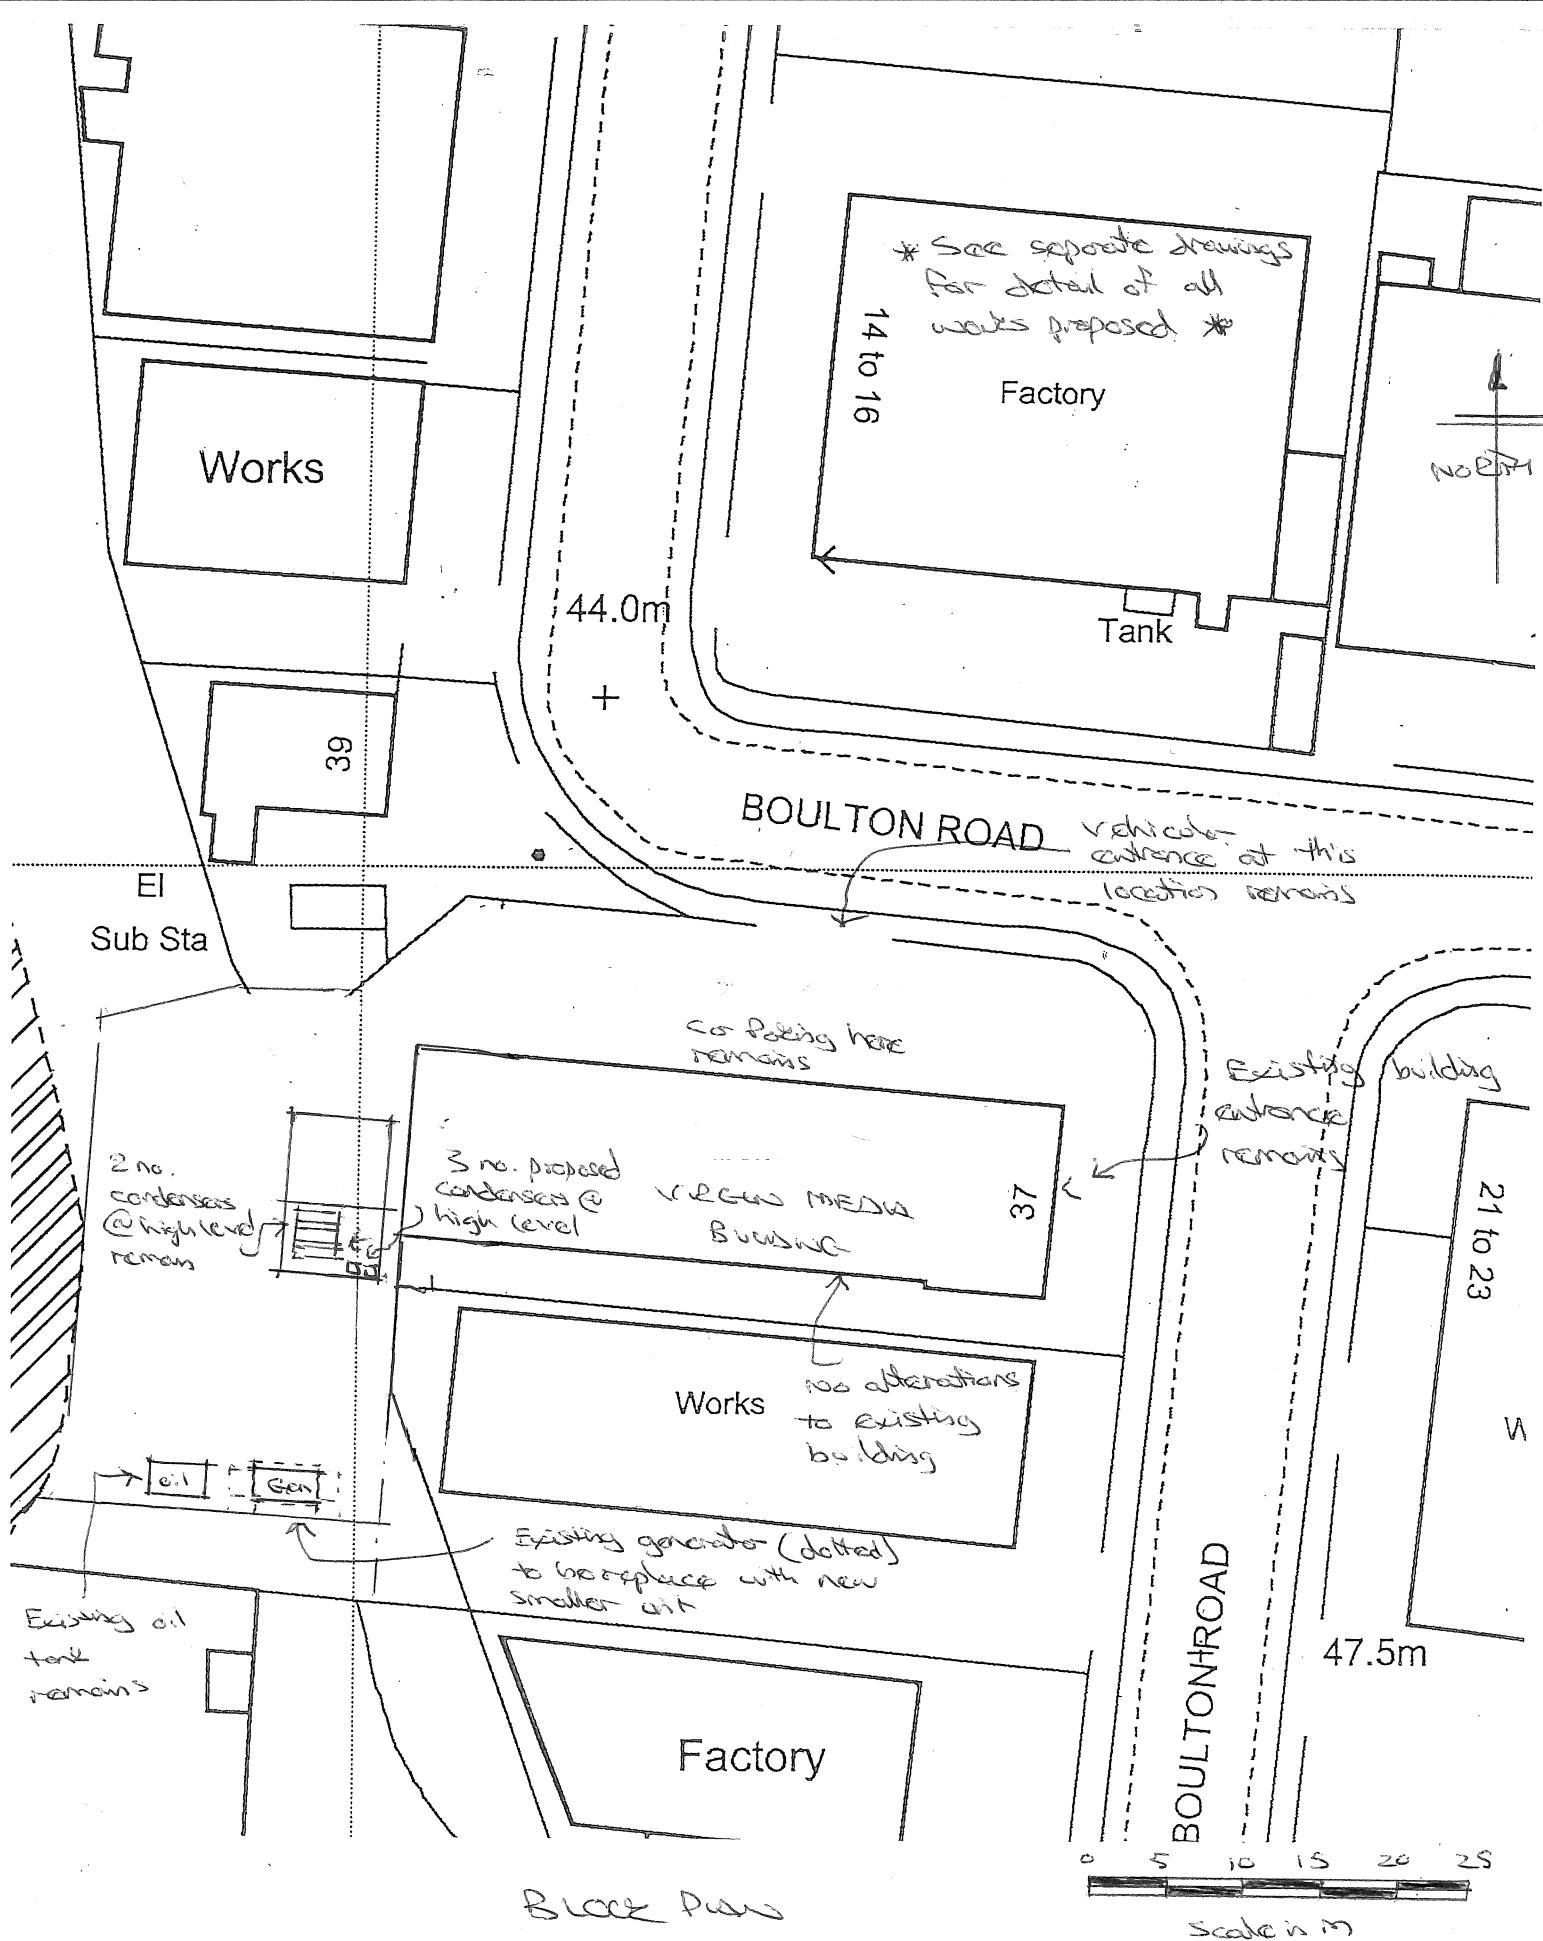

Block Plan

DWG. NO. 2008-240-BP1

PROPOSED MECHANICAL ALTERATIONS

SCALE 1:500 @ A4

AT 37 BOULTON ROAD, READING

DATE JUNE 2017

FOR VRGW MEDIA LTD.