


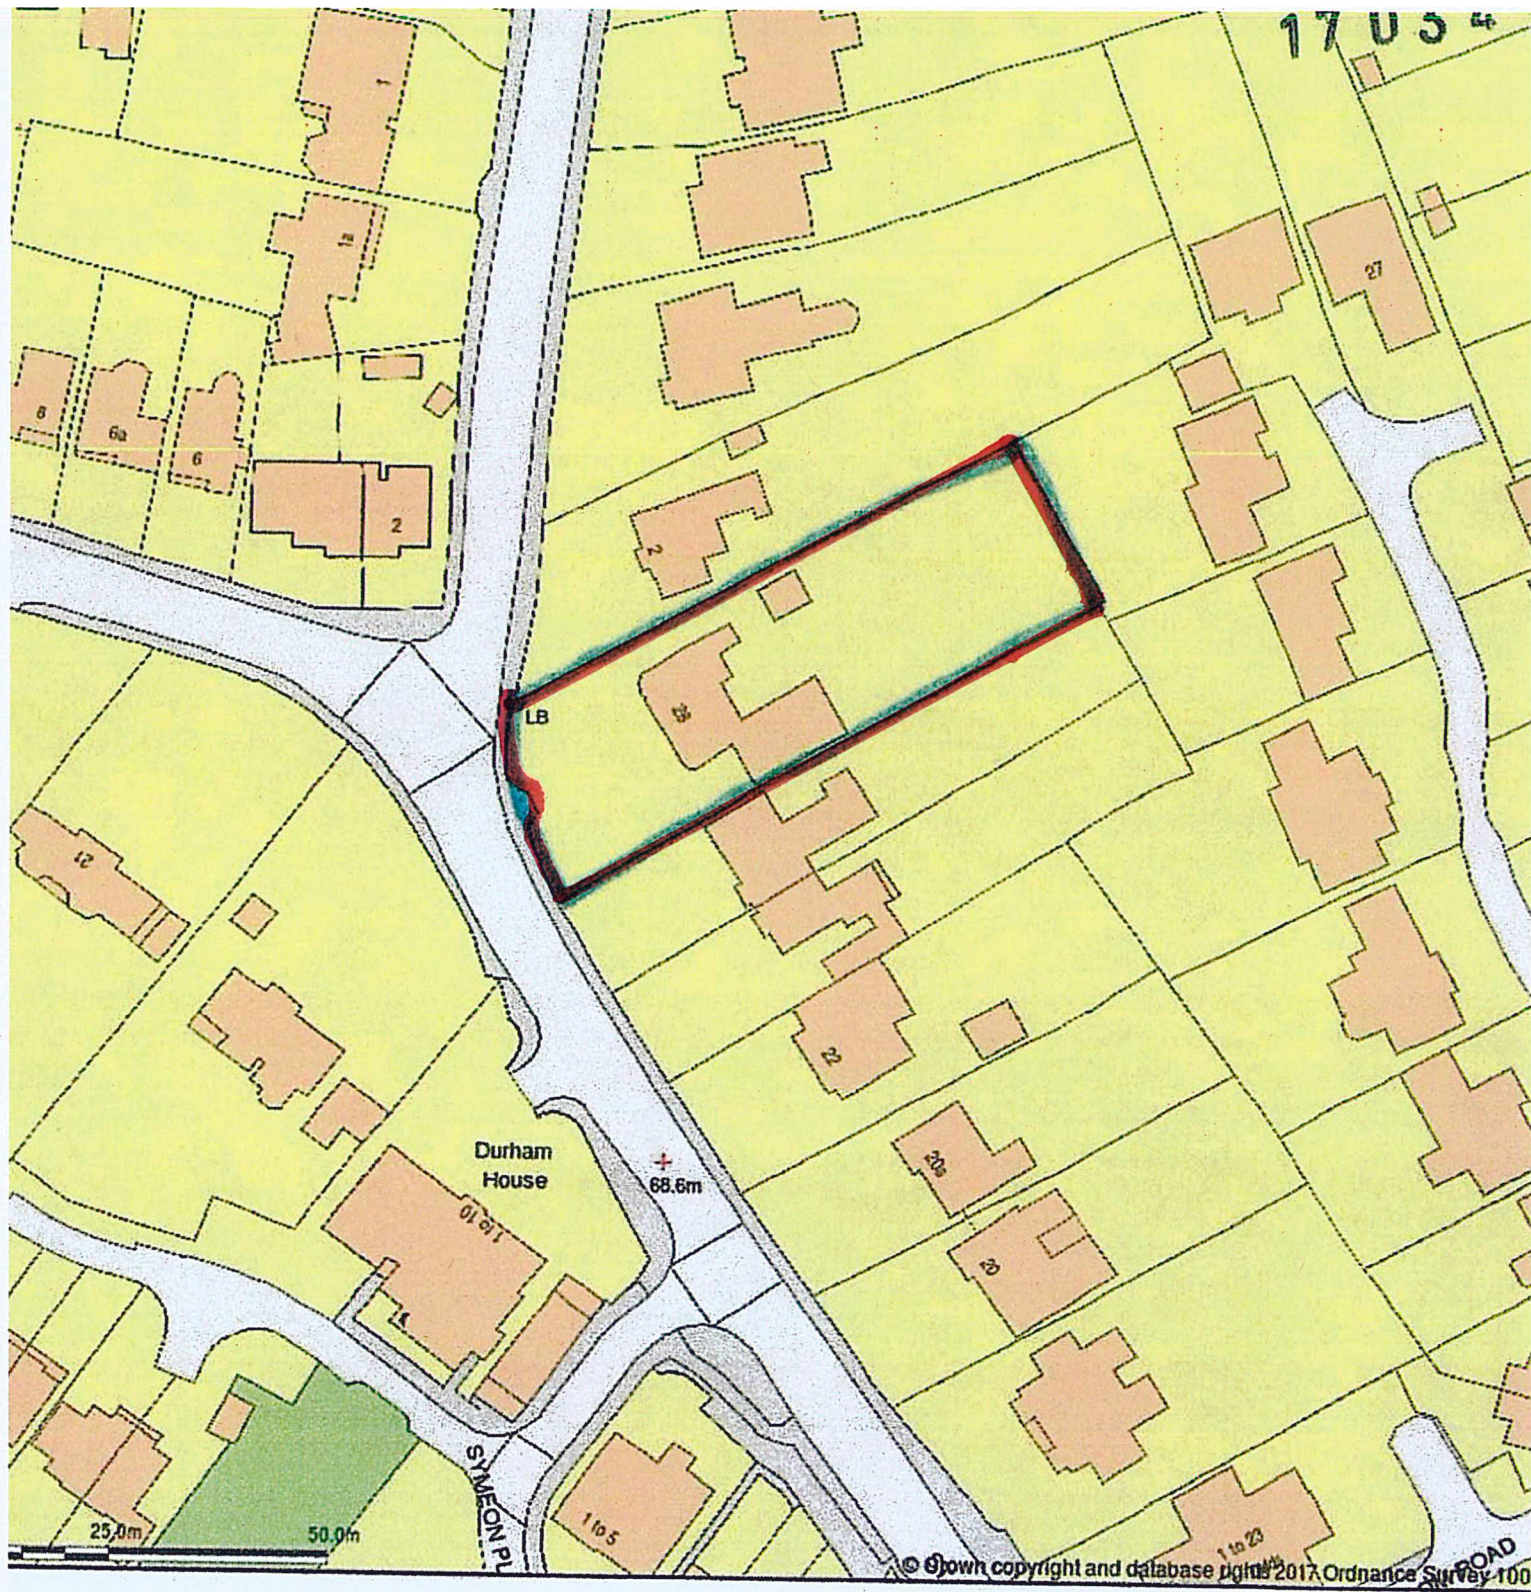

ed by: 470586.0, 175127.0 470786.0, 175327.0 (at a scale of 1:1250) The representation of a road, track or path is no evidence of a right of way. The nce of a property boundary.

om the Ordnance Survey National Geographic Database and incorporating surveyed revision available at this date. Reproduction in whole or part is pr a Survey. © Crown copyright 2017. Supplied by www.buyaplan.co.uk a licensed Ordnance Survey partner (100053143). Unique plan reference: #001

S Symbol are registered trademarks of Ordnance Survey, the national mapping agency of Great Britain. Buy A Plan logo, pdf design and the www.buy is Inc Ltd 2017

READING BOROUGH COUNCIL

Reading Borough Council

31 JUL 2017

- 2 MAR 2017