


Site Address:

42 WATER ROAD, READING, RG30 2NN

PLANNING



Proposed Site Location Plan. 1:1250

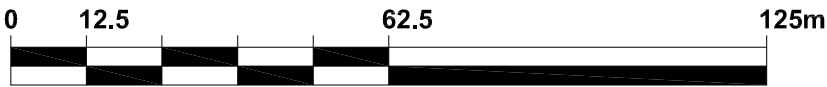

Scale 1:1250



Proposed Block Plan. 1:500



Scale 1:500

Rev	Date	Description	Dwn By	NOTES				Drawing Title:				Project & Drawing Number:				Rev:	Scale:	Sheet size:	Date:	CADUP	
-	-	-	-	1. This drawing is copyright of: CAD UP LTD. Reproduction is only to take place with our written authority.				Proposed Site Locaiton and Block Plans				17.42WR.SITE.P01				/	varies	A3	Jul '17	Landmark House, Station Road, Hook, Hampshire, RG27 9HA	
-	-	-	-	2. These Plans are subject to 'Planning and Building Regulation Approval' or any other statute in law before building commences.																W: www.cadup.co.uk. E: enquiries@cadup.co.uk. T: 01256 702811	
-	-	-	-	3. Any structural work where mentioned on the drawing is subject to a qualified structural and civil engineer calculations before building work commences.																	
-	-	-	-	4. All drawings marked preliminary or planning are not to be built or manufactured from.																	
-	-	-	-	5. If any discrepancies are found in the drawings these are to be brought to the attention of CAD UP for rectification.																	
-	-	-	-	6. Boundary line indicative only. Exact location must be determined on site before building work commences.																	