


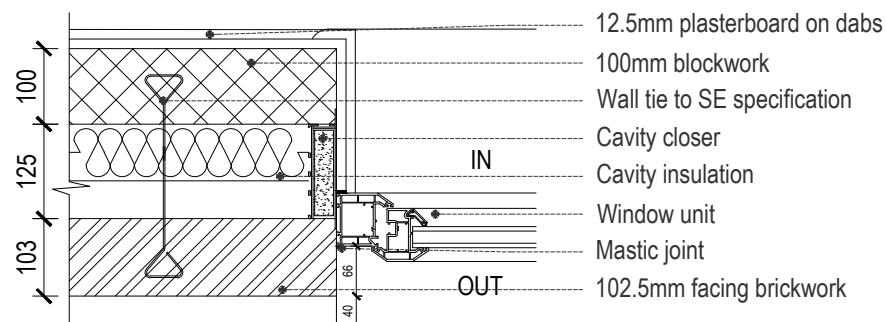


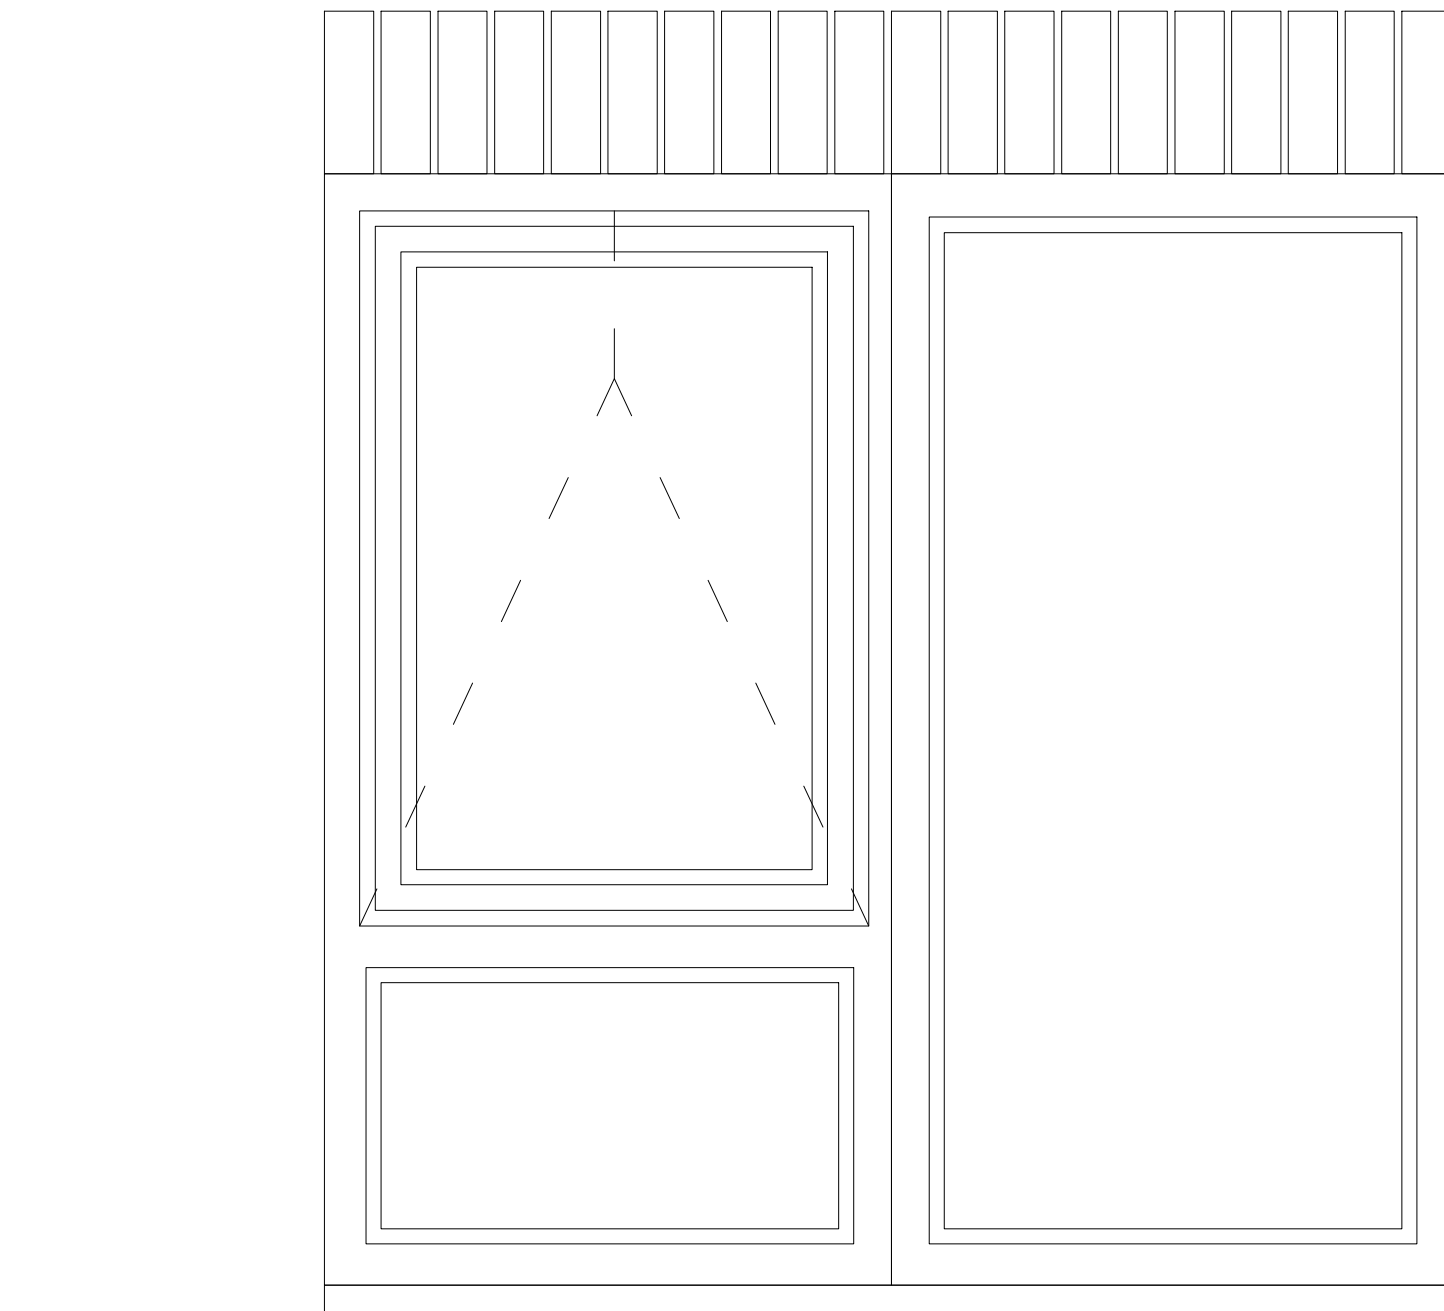

Typical Jamb Detail

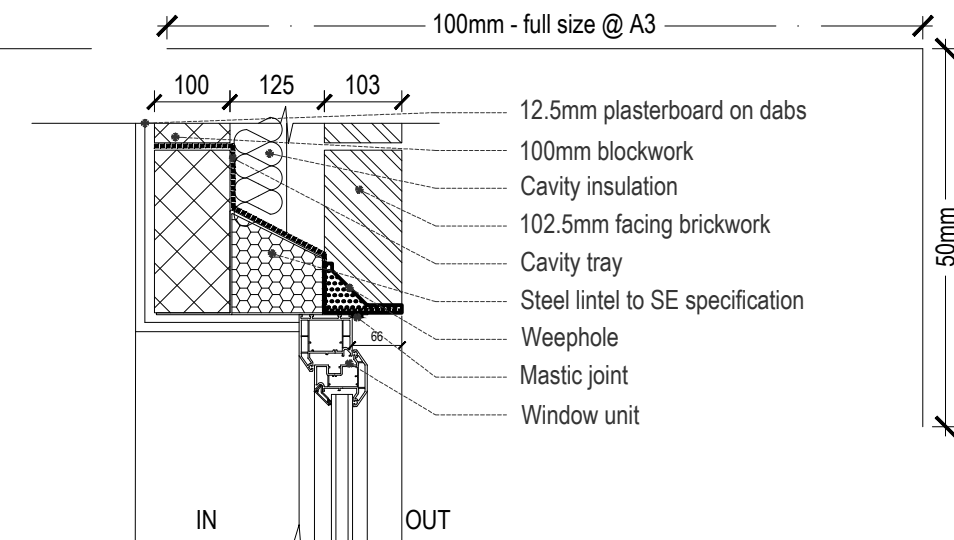

Typical Head Detail

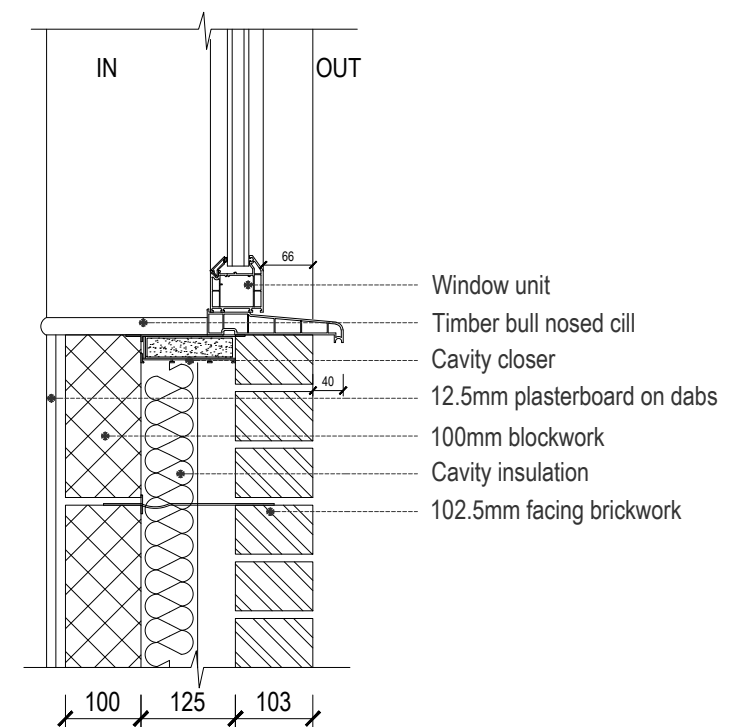

Typical Cill Detail

Status: **PLANNING**

Rev P1: 09-01-2017 Issued for Planning
ms

Client: Feltham Construction for A2D

Scale: 1:10@A3

Date: 09-01-2017

Project: Proposed Senior Living Development
Dovedale Close, Reading

Checked: MS

Rev Date: 09-01-2017

Title: Typical Window Details

Drwg No: **FC420-4-01**

Rev: **P1**