



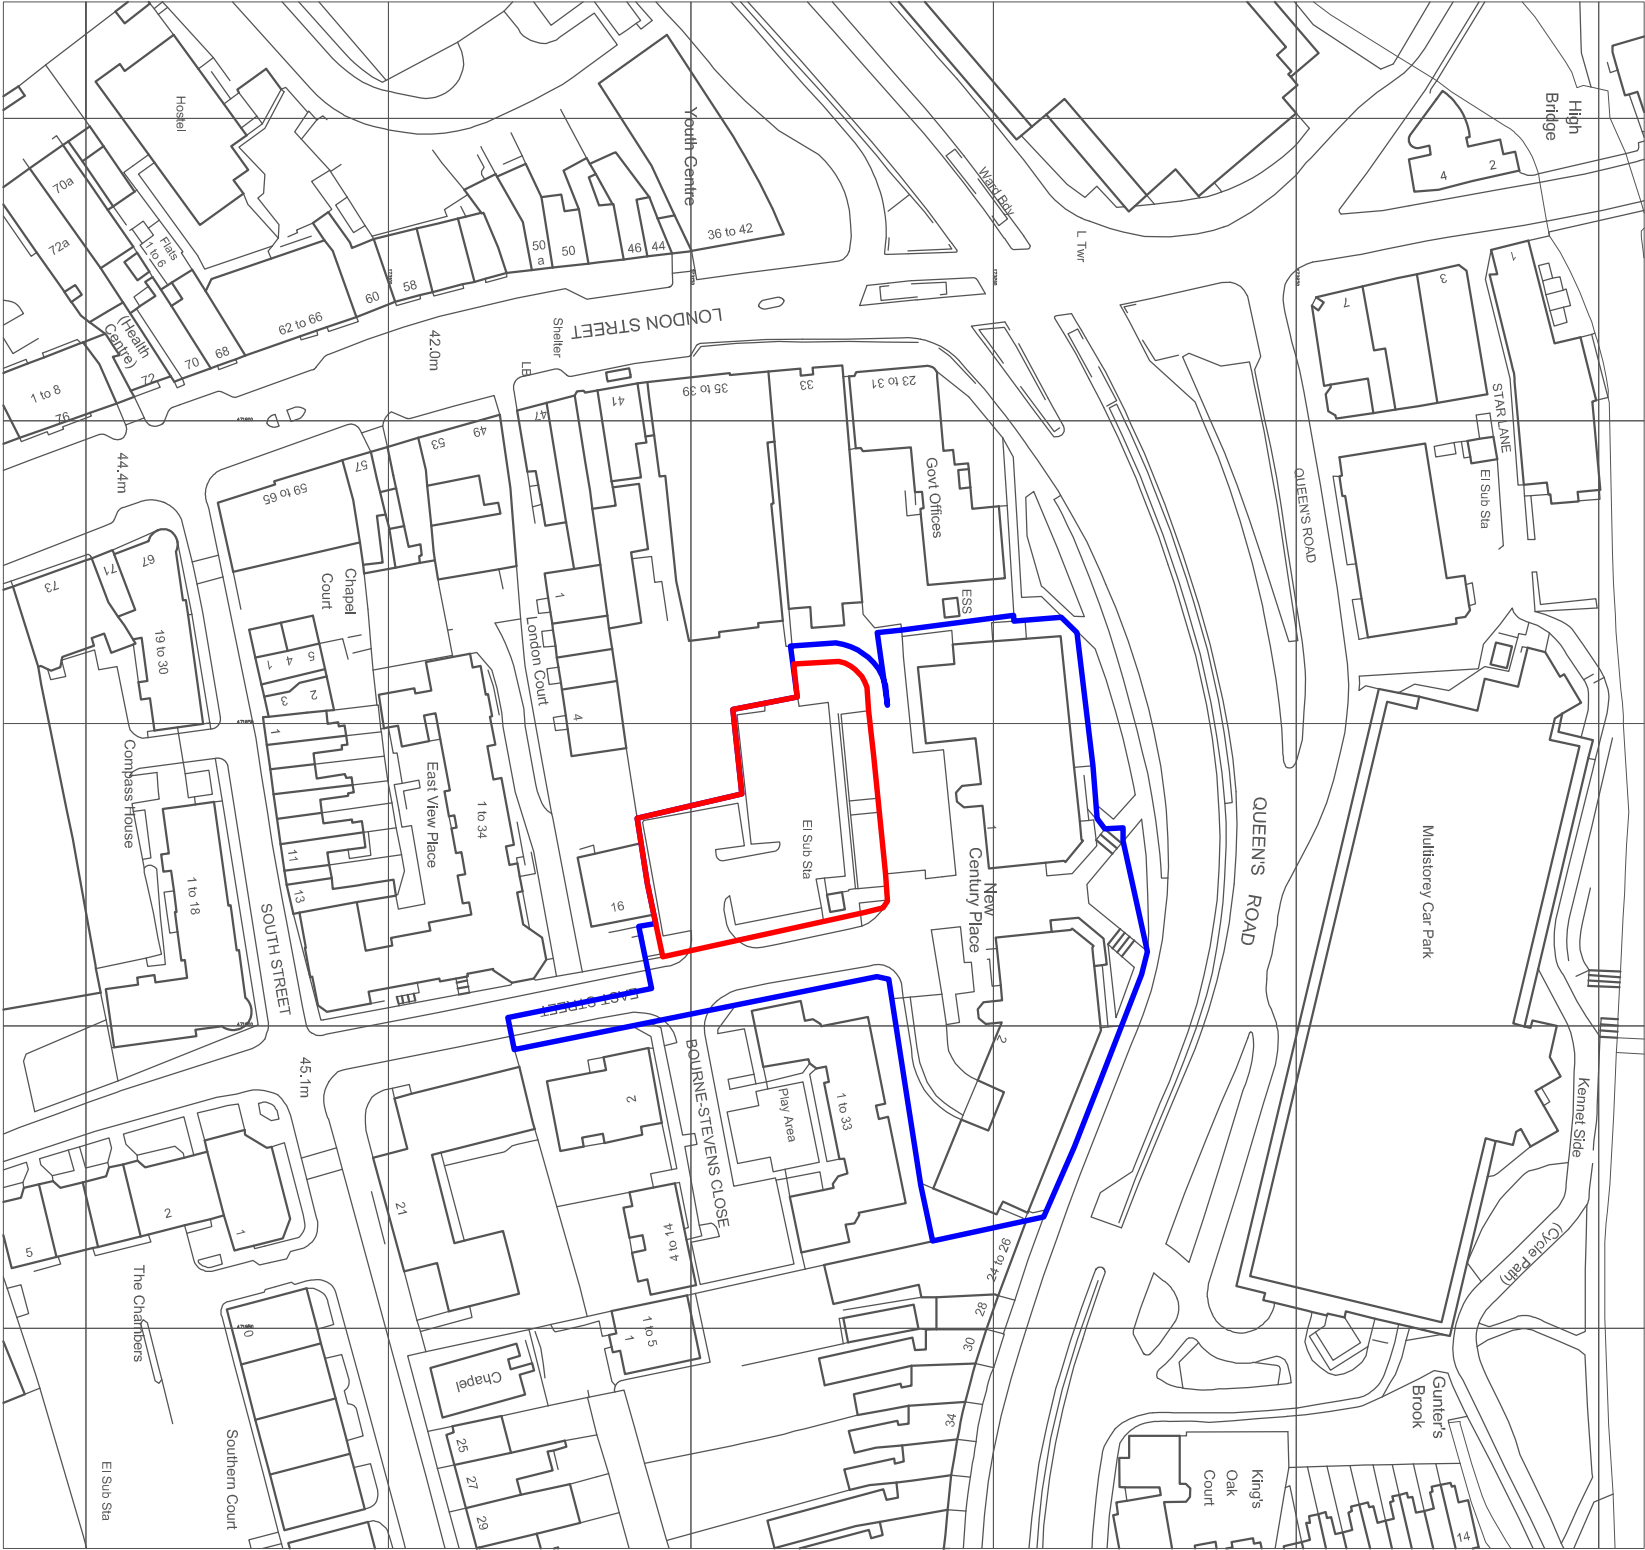

16033 0004/1
LOCATION PLAN
scale 1:1250

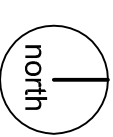

GENERAL NOTES

1. This drawing is copyright and must not be reproduced without the consent of Greenwell Design Ltd.
2. All dimensions are in millimeters unless otherwise noted.
3. Do not scale from this drawing - if in doubt ask.
4. All dimensions to be checked on site prior to commencement of work or preparation of shop/fabrication drawings.
5. The contractor shall report any discrepancies in information in writing to the design team at the earliest opportunity.
6. This drawing is to be read in conjunction with the following relevant information:
 - i) All architects, structural and service engineer's drawings and specifications.
 - ii) All CDM information including designers risk assessments.

APPLICATION SITE BOUNDARY

OTHER LAND WITHIN APPLICANTS OWNERSHIP

revision	notes	status	date	author	reviewer
-	First Issue	P	22/12/2017	MB	-

greenwell design

architecture
interiors
urban design
masterplanning
graphic design
conservation

Studio 2, Riverside Centre,
Frankland Lane, Durham, DH1 5TA
t: (0191) 447 1775
www.greenwelldesign.co.uk

East Street, Reading

Location Plan

1:1250	16033		
A3	Preliminary	0004	-

Do not scale. This drawing is copyright